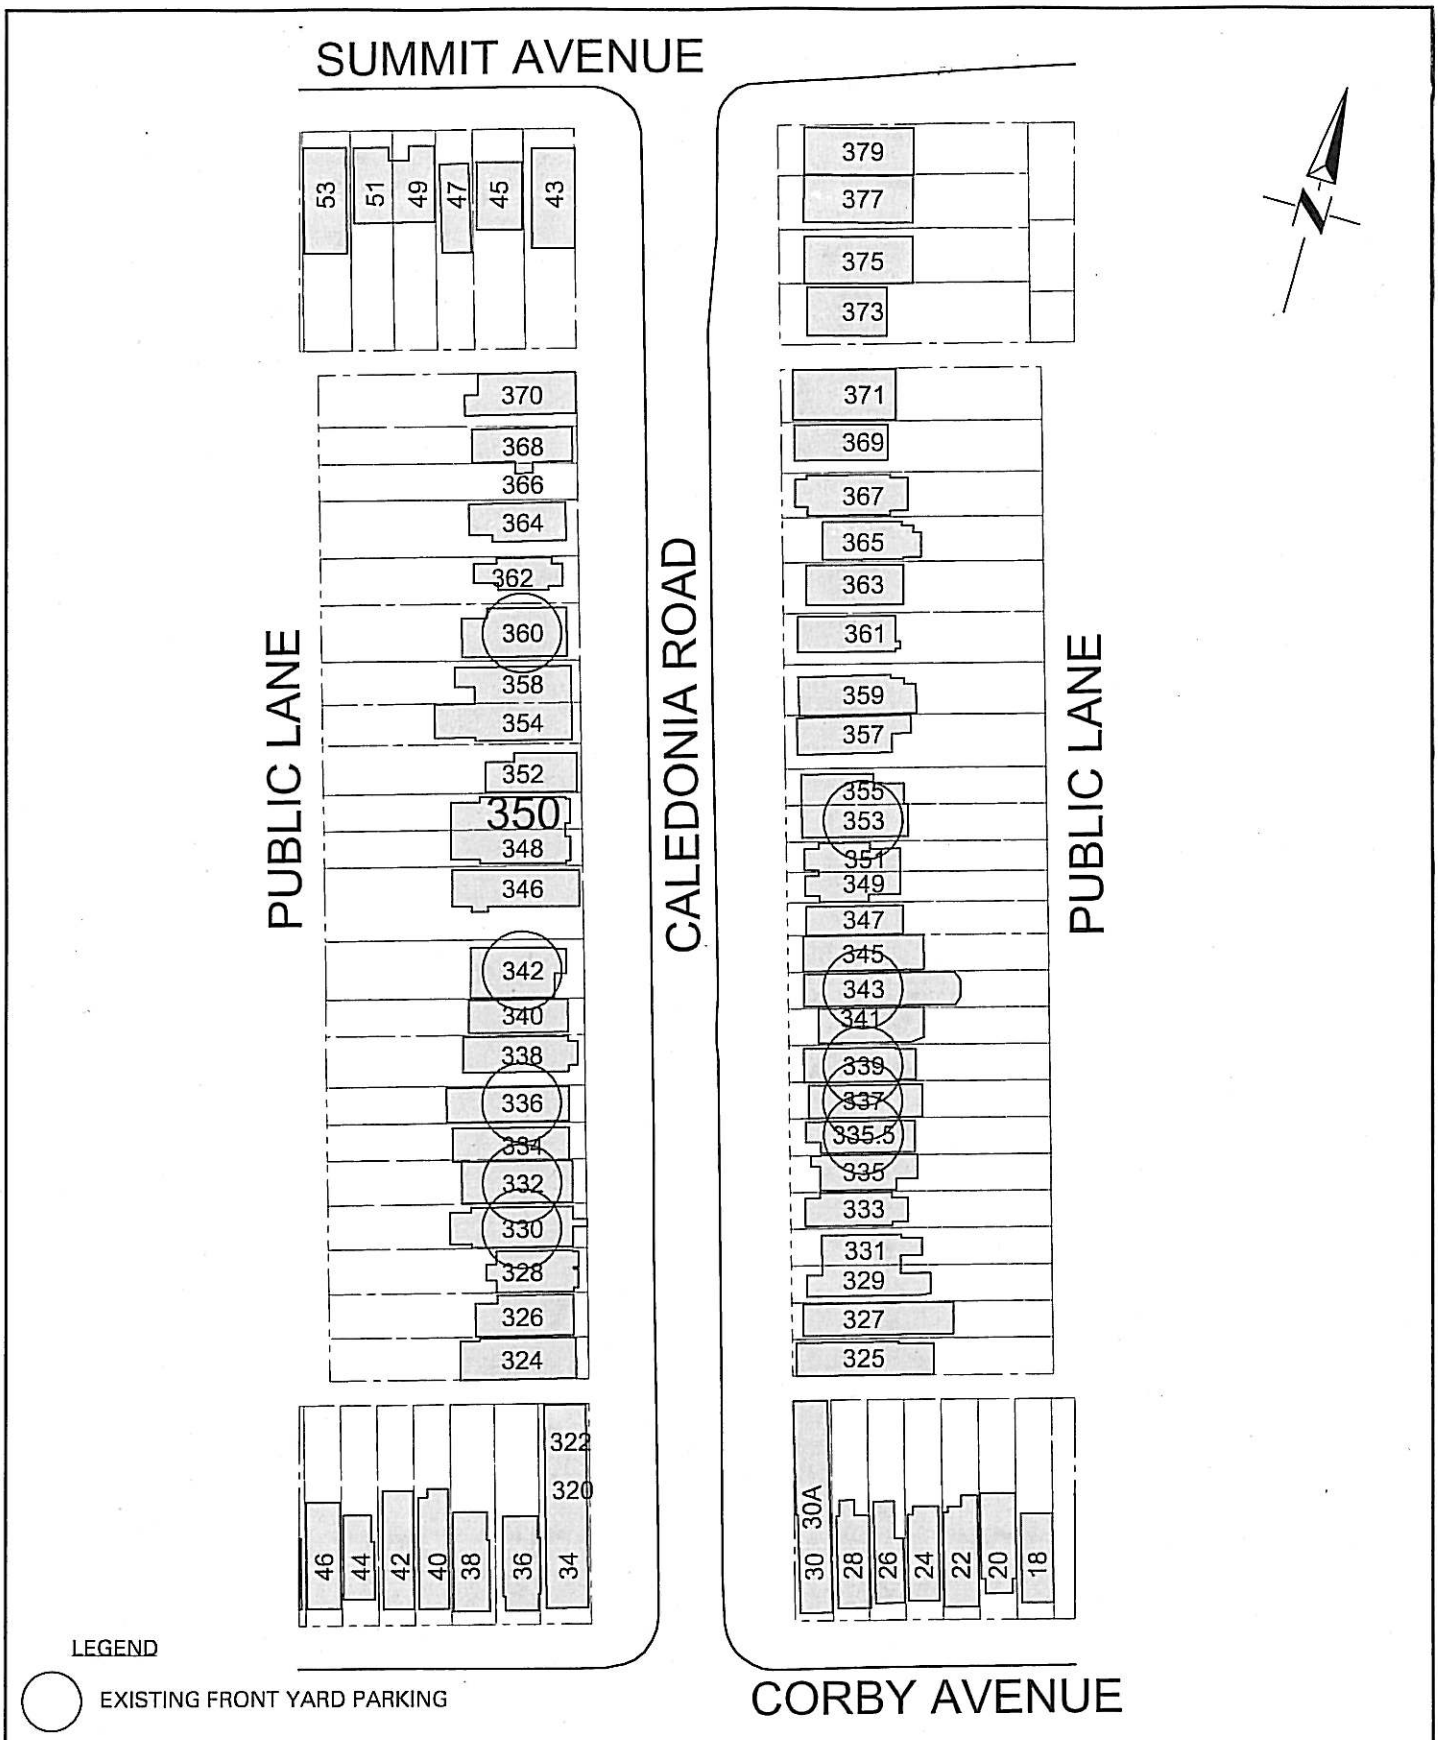

FRONT YARD PARKING
350 CALEDONIA ROAD

D.D.
DWG. NO. EY12-051 MAY, 2012 TRANSPORTATION SERVICES ETOBICOKE YORK DISTRICT

ATTACHMENT 2

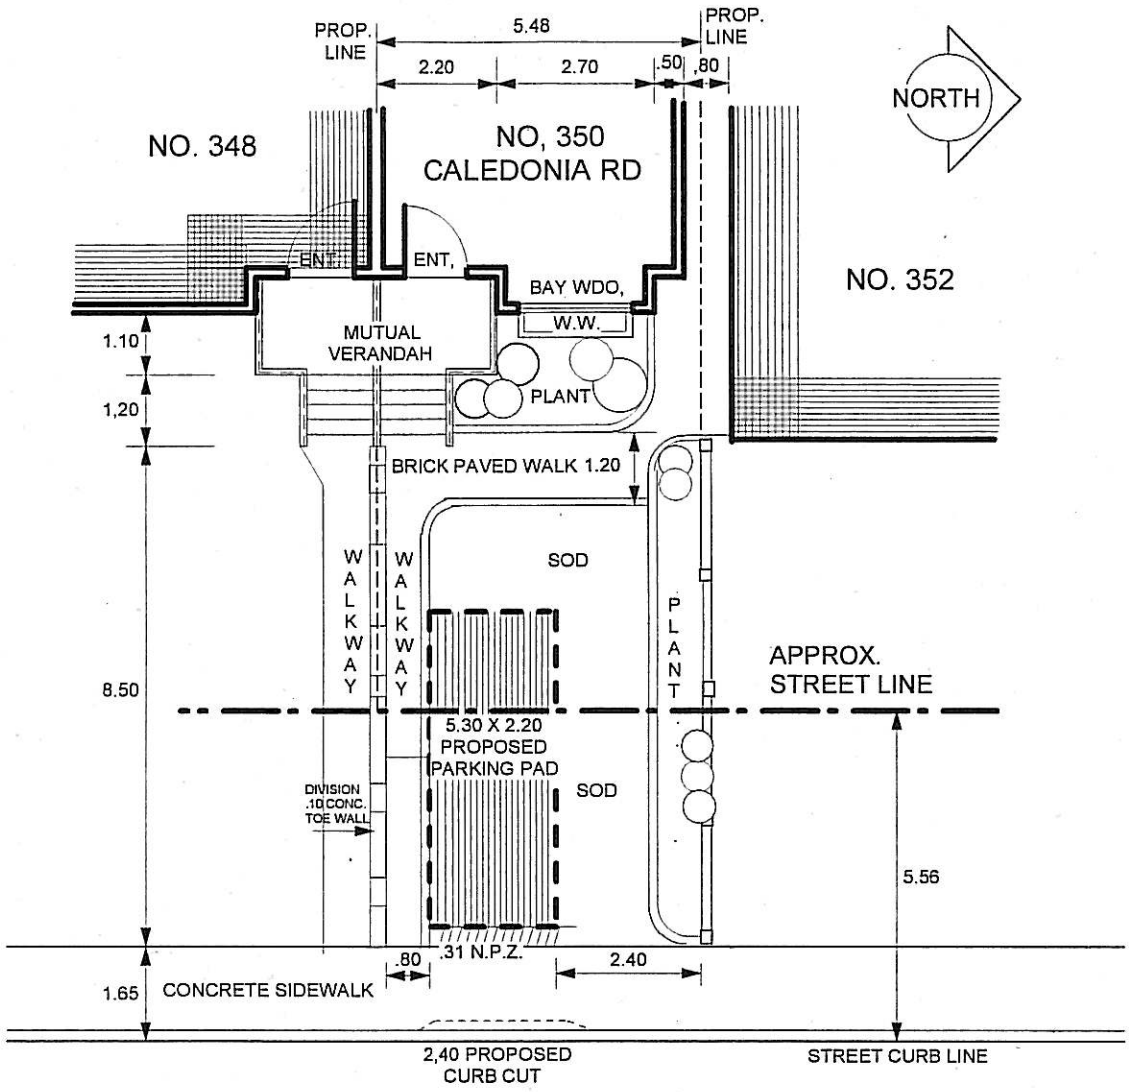

TWO WAY

CALEDONIA ROAD

FRONT YARD PARKING

FOR: GRACE SOARES / MANUEL AMORIN
LOCATION: 350 CALEDONIA ROAD. TORONTO

PRIVATE PROPERTY		%	CODE	BELOW STREET LN.		%	CODE
TOT. AREA	25.60 SM	100%		TOT. AREA	21.80 SM	100%	
TOT. LOS AREA	14.10 SM	55%	50%min	TOT. LOS AREA	9.80 SM	45%	50%min
PAVED AREA	3.70 SM	15%	50%max	PAVED AREA	8.50 SM	39%	50%max
SOFT LANDSCAPE	8.40 SM	33%	75%min	SOFT LANDSCAPE	3.50 SM	16%	75%min

DATE DRAWN: SEPT. 23/11
DATE REVISED:SEPT.27/11
SCALE: 1: 100 METERS

NOTE

AMdrafting
43 Sancbury Place
Toronto M9C 4M4
Tel. No.: 4168783248



ATTACHMENT 3



350 Caledonia Rd January 20, 2012

ATTACHMENT 4