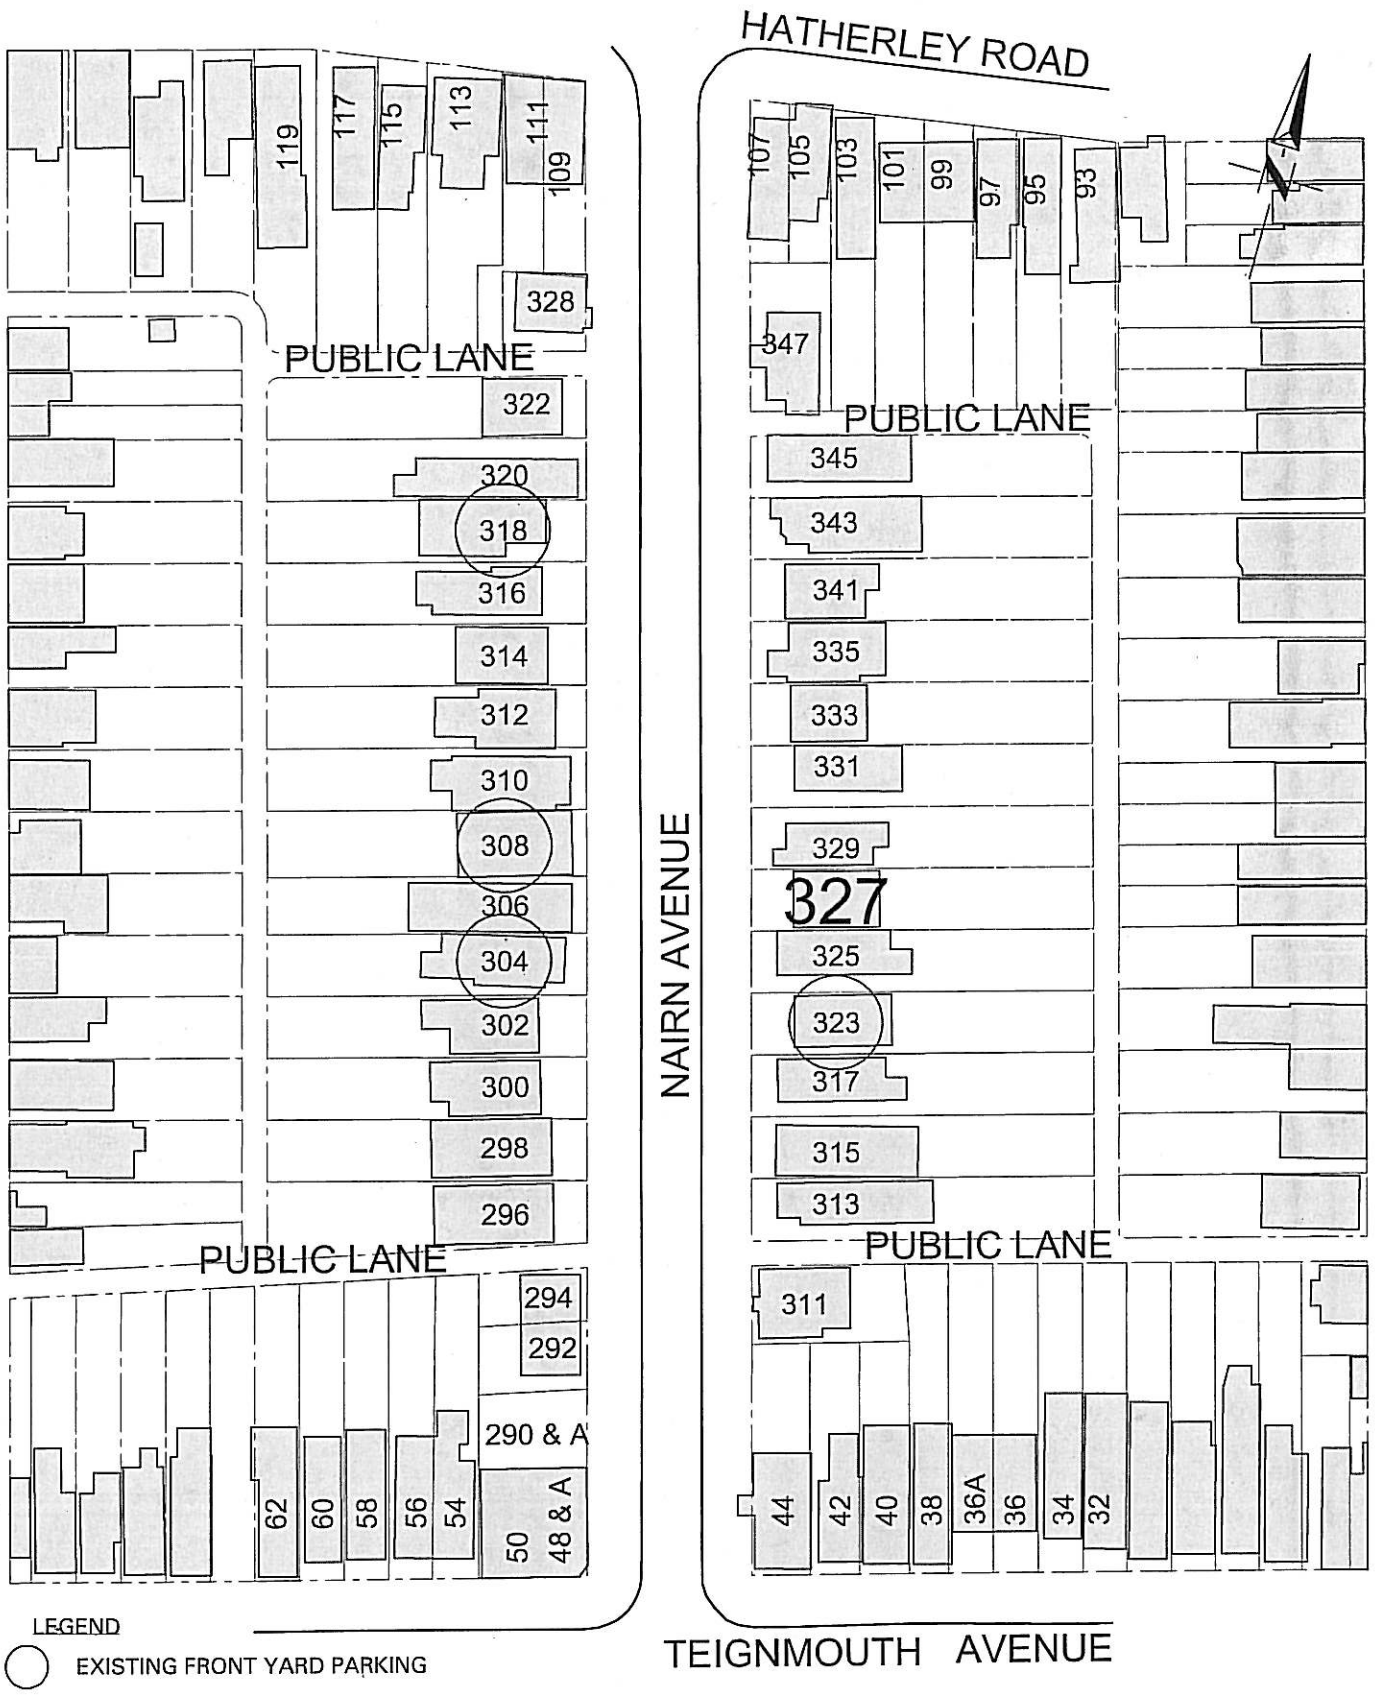

FRONT YARD PARKING
327 NAIRN AVENUE

D.D.
DWG. NO. EY12-054 MAY, 2012 TRANSPORTATION SERVICES ETOBICOKE YORK DISTRICT

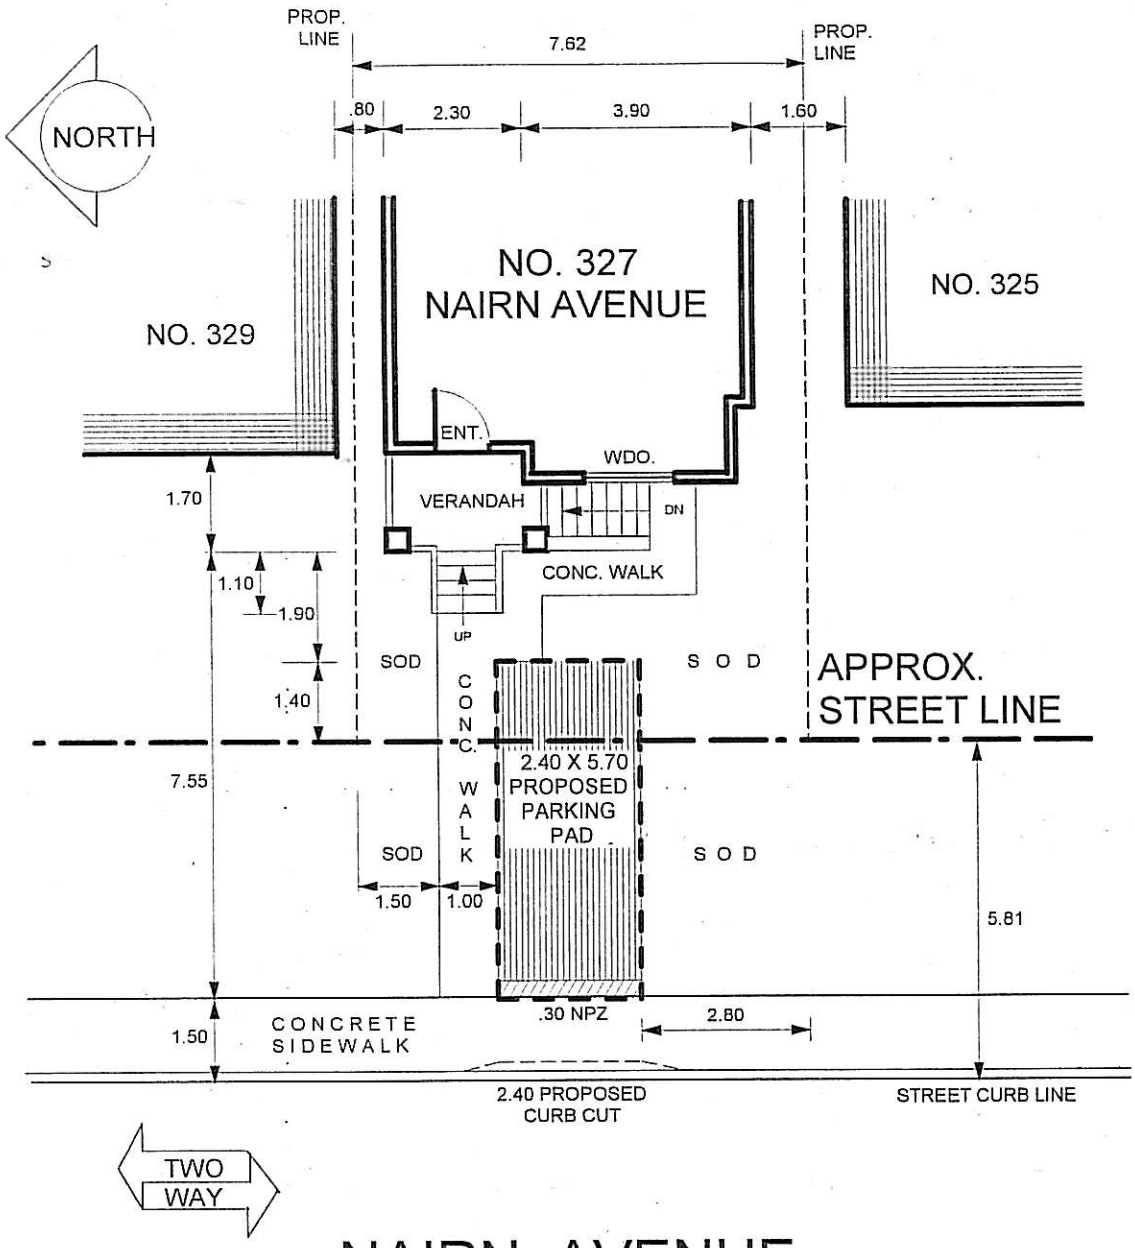

NAIRN AVENUE

FRONT YARD PARKING

FOR: JOAQUIN NEVES
LOCATION: 327 NAIRN AVE., TORONTO

ABOVE STREET LINE			BELOW STREET LINE		
TOT. AREA	24.70 SM	100 %	TOT. AREA	32.60 SM	100 %
PAVED AREA	9.90 SM	40.4 %	PAVED AREA	14.50 SM	44.4 %
TOT. LOS AREA	14.80 SM	59.6 %	TOT. LOS AREA	18.10 SM	55.6 %

DATE DRAWN: OCT. 25/11
DATE REVISED:
SCALE: 1: 100 METERS

NOTE:

AMdrafting
23 Hardwick Court
Toronto M9C 4G5
Tel. No.: (416) 878-3248


327 Nairn Ave July 28, 2011
ATTACHMENT 3



ATTACHMENT 4