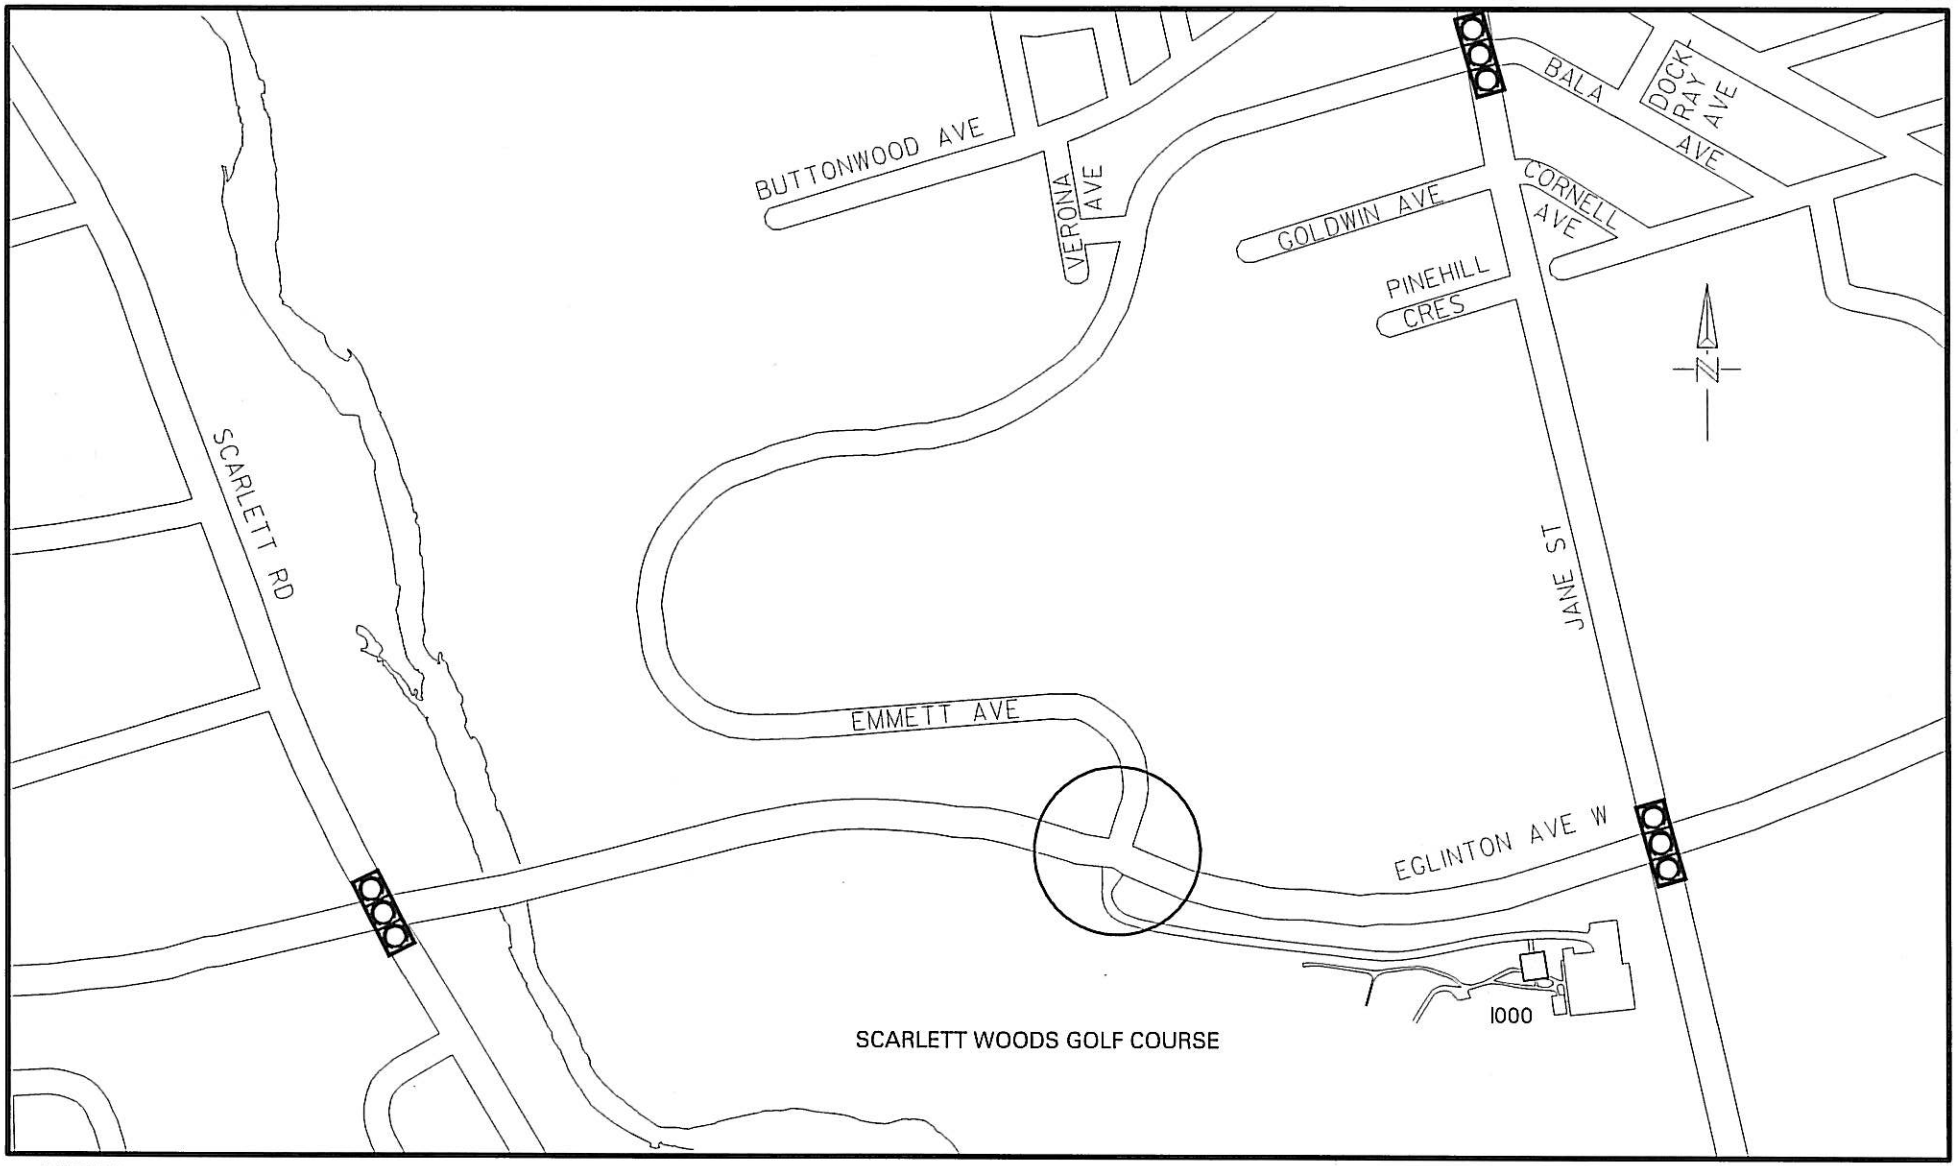

LEGEND

STUDY AREA

EXISTING TRAFFIC CONTROL SIGNAL

PROPOSED TRAFFIC CONTROL SIGNAL
EGLINTON AVENUE WEST & EMMETT AVENUE

DWG. NO. EY12-119 D.D. AUGUST 2012 TRANSPORTATION SERVICES ETOBICOKE YORK DISTRICT

ATTACHMENT 1