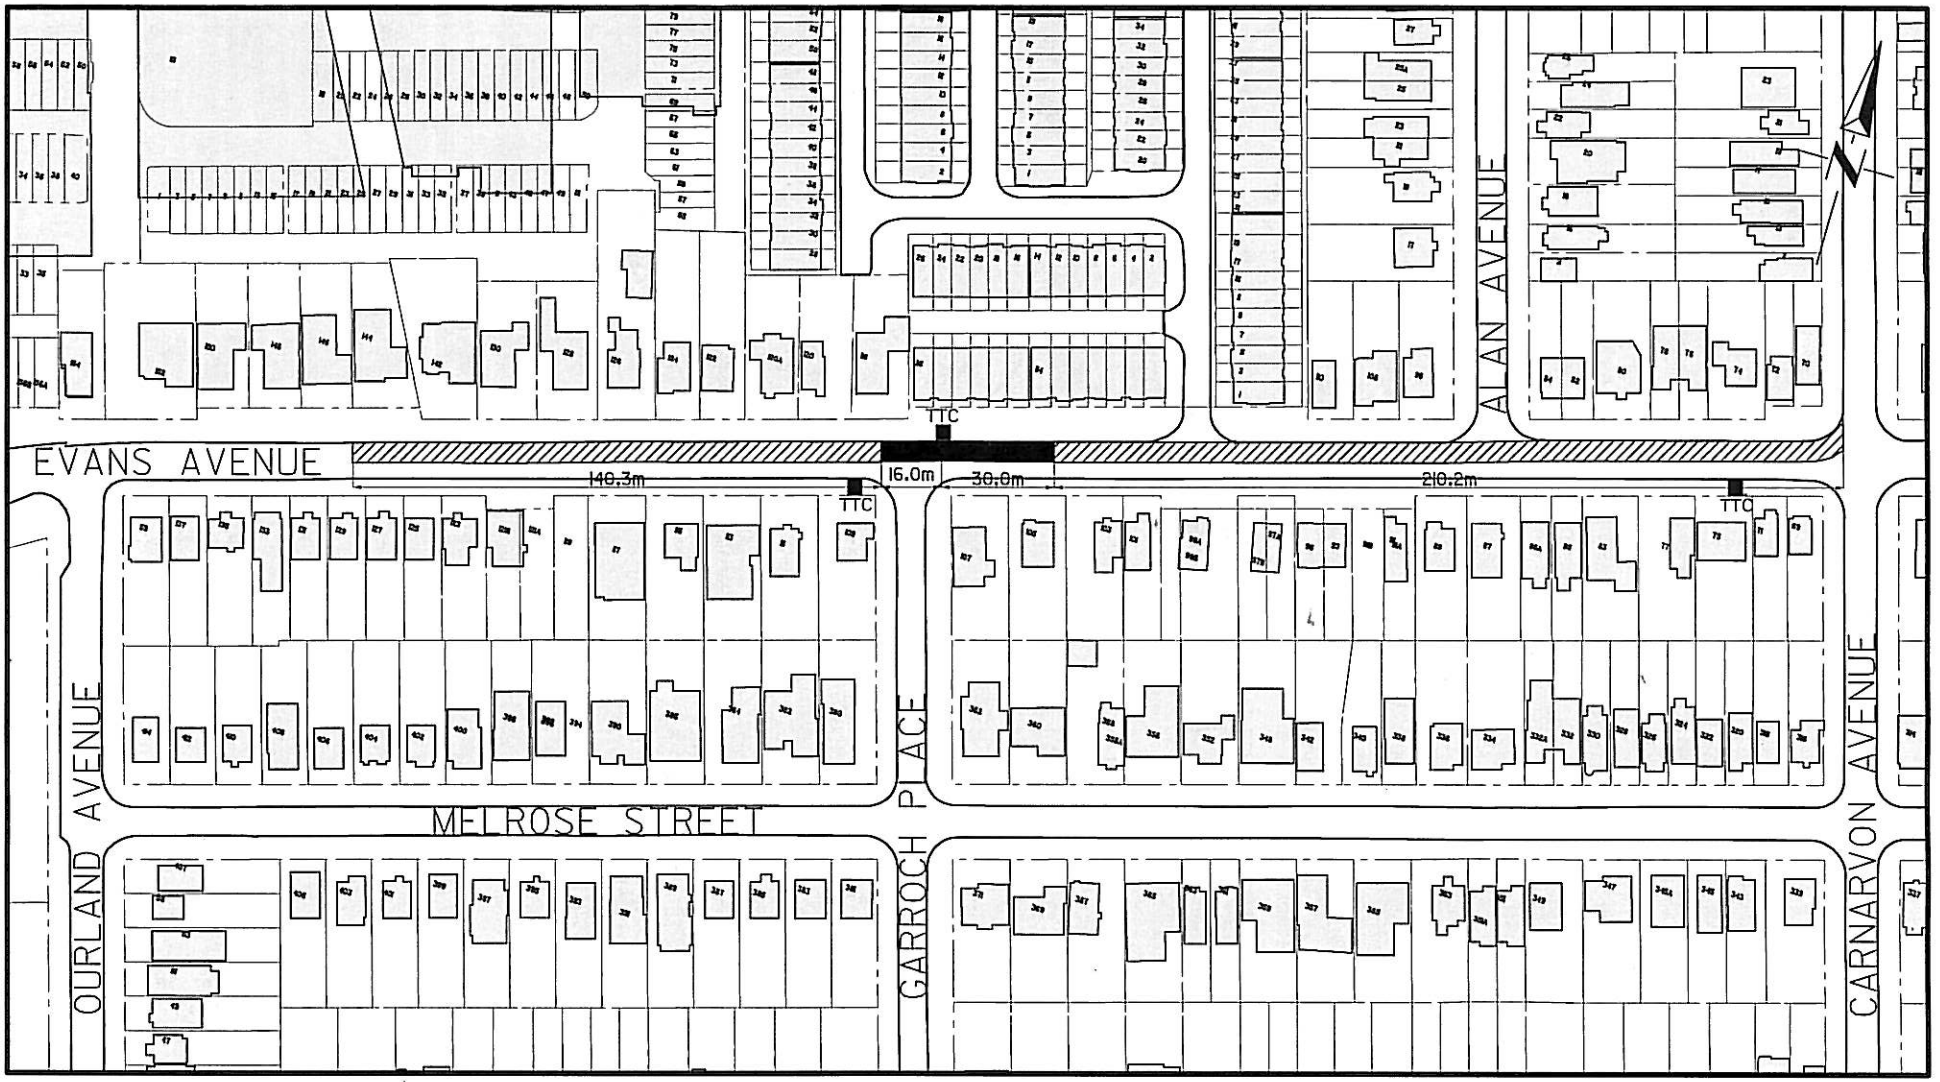

LEGEND

TTC ■ EXISTING TTC STOP

▨ PROPOSED "NO PARKING ANYTIME" TO BE REMOVED

■ PROPOSED "NO STANDING"

PROPOSED PARKING ADMENDMENTS
EVANS AVENUE

DWG. NO. EY12-121 D.D. SEPTEMBER 2012 TRANSPORTATION SERVICES ETOBICOKE YORK DISTRICT

ATTACHMENT 1