Appendix "C"
Draft Reference Plan

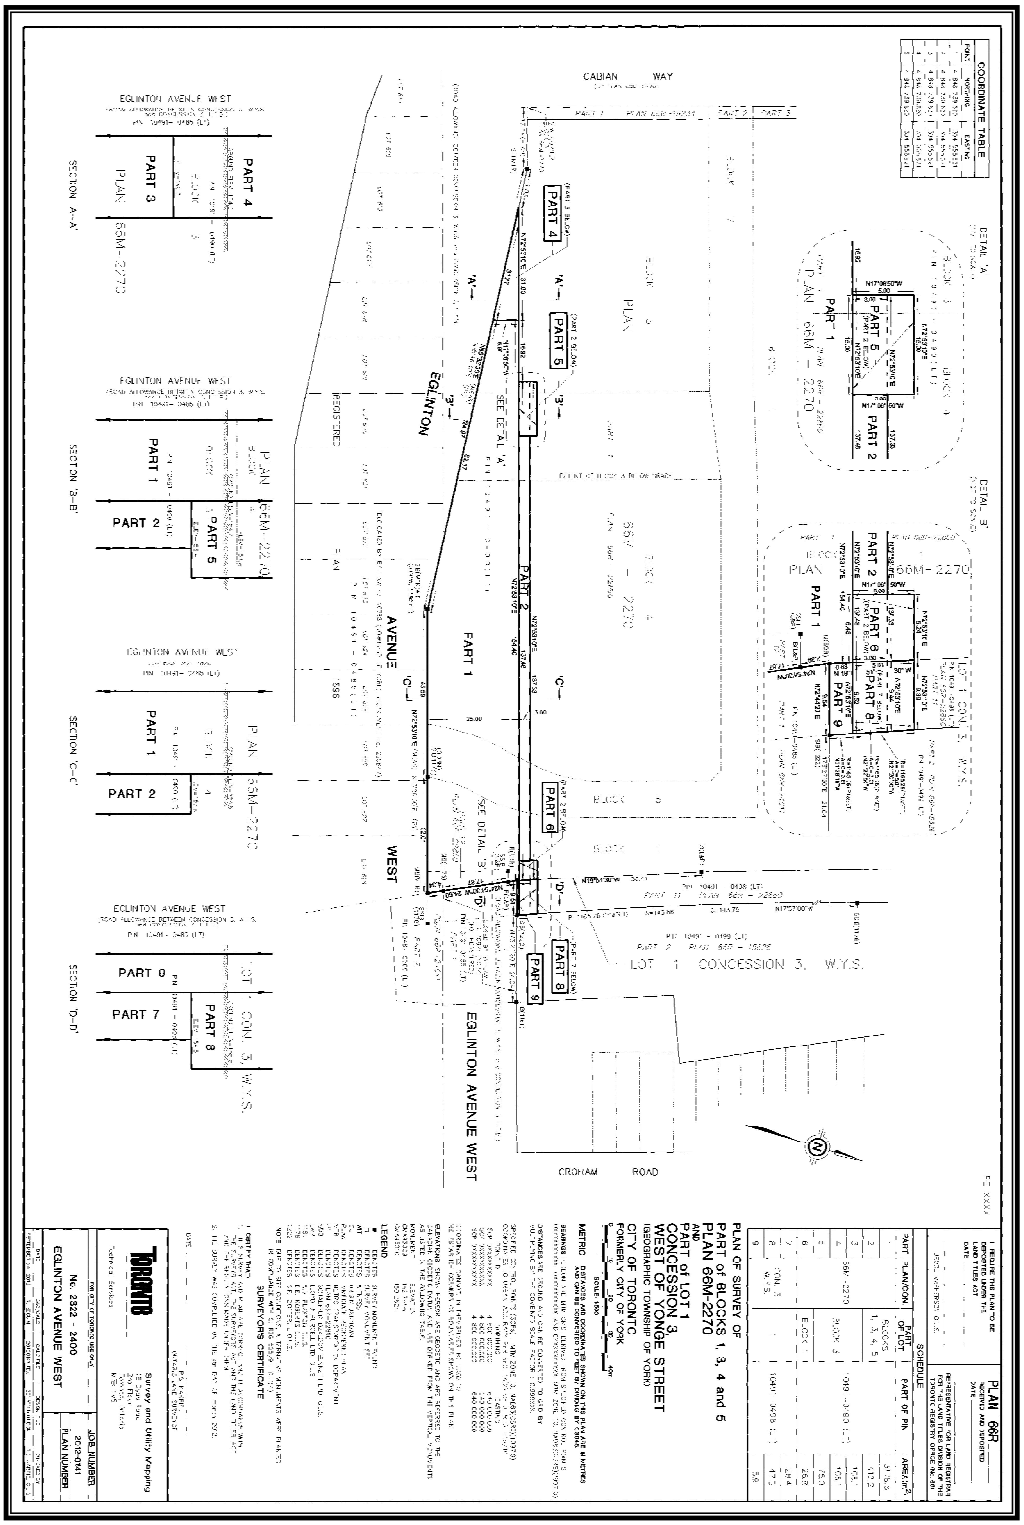

Appendix"C" - Expropriation for Eglinton Scarborough Crosstown Transit Project: 2322-2400 Eglinton Avenue West