


# St Mark's Green Team

## Working Together to Make it Happen

*Green Meeting Date: June 8th, 2011*

Attachment to MM23.4

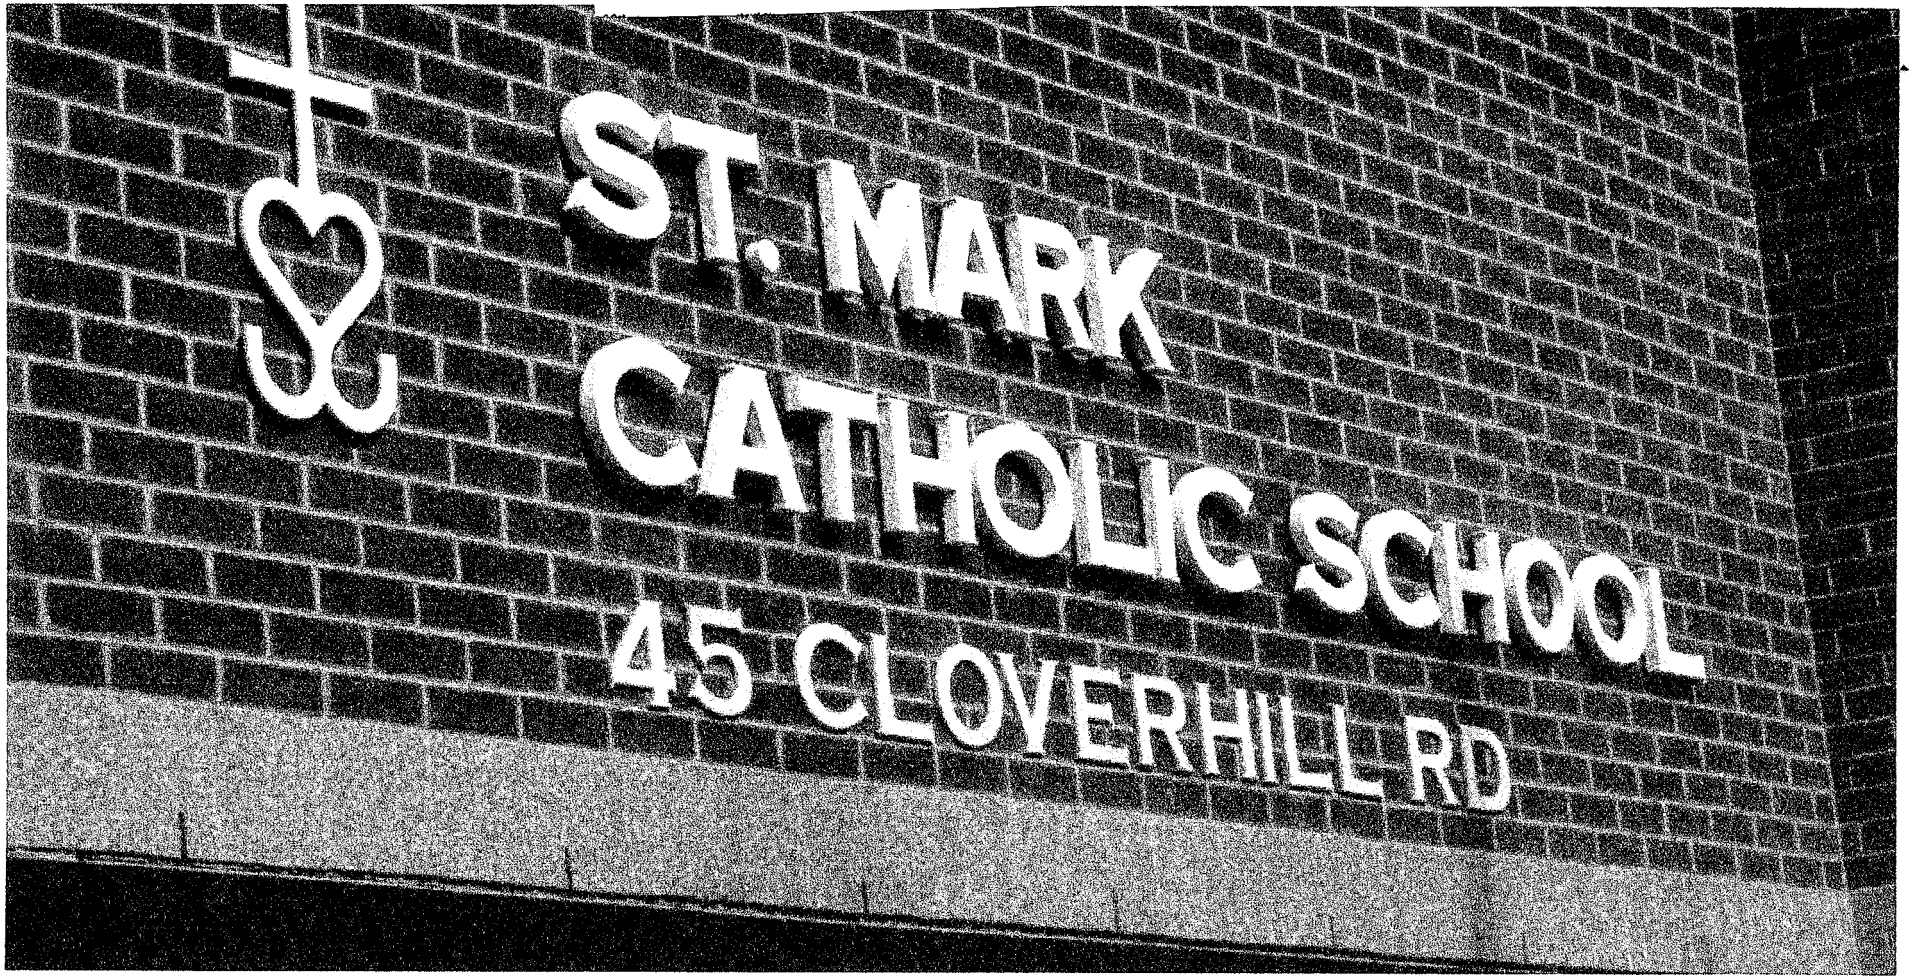


# Actual Design from Toronto Catholic District School Board

ST. MARK
CATHOLIC SCHOOL

49 CLOVERHILL ROAD
TORONTO, ONTARIO
TEL: 416-305-5750

PRELIMINARY
SCHOOL YARD
GREENING CONCEPT
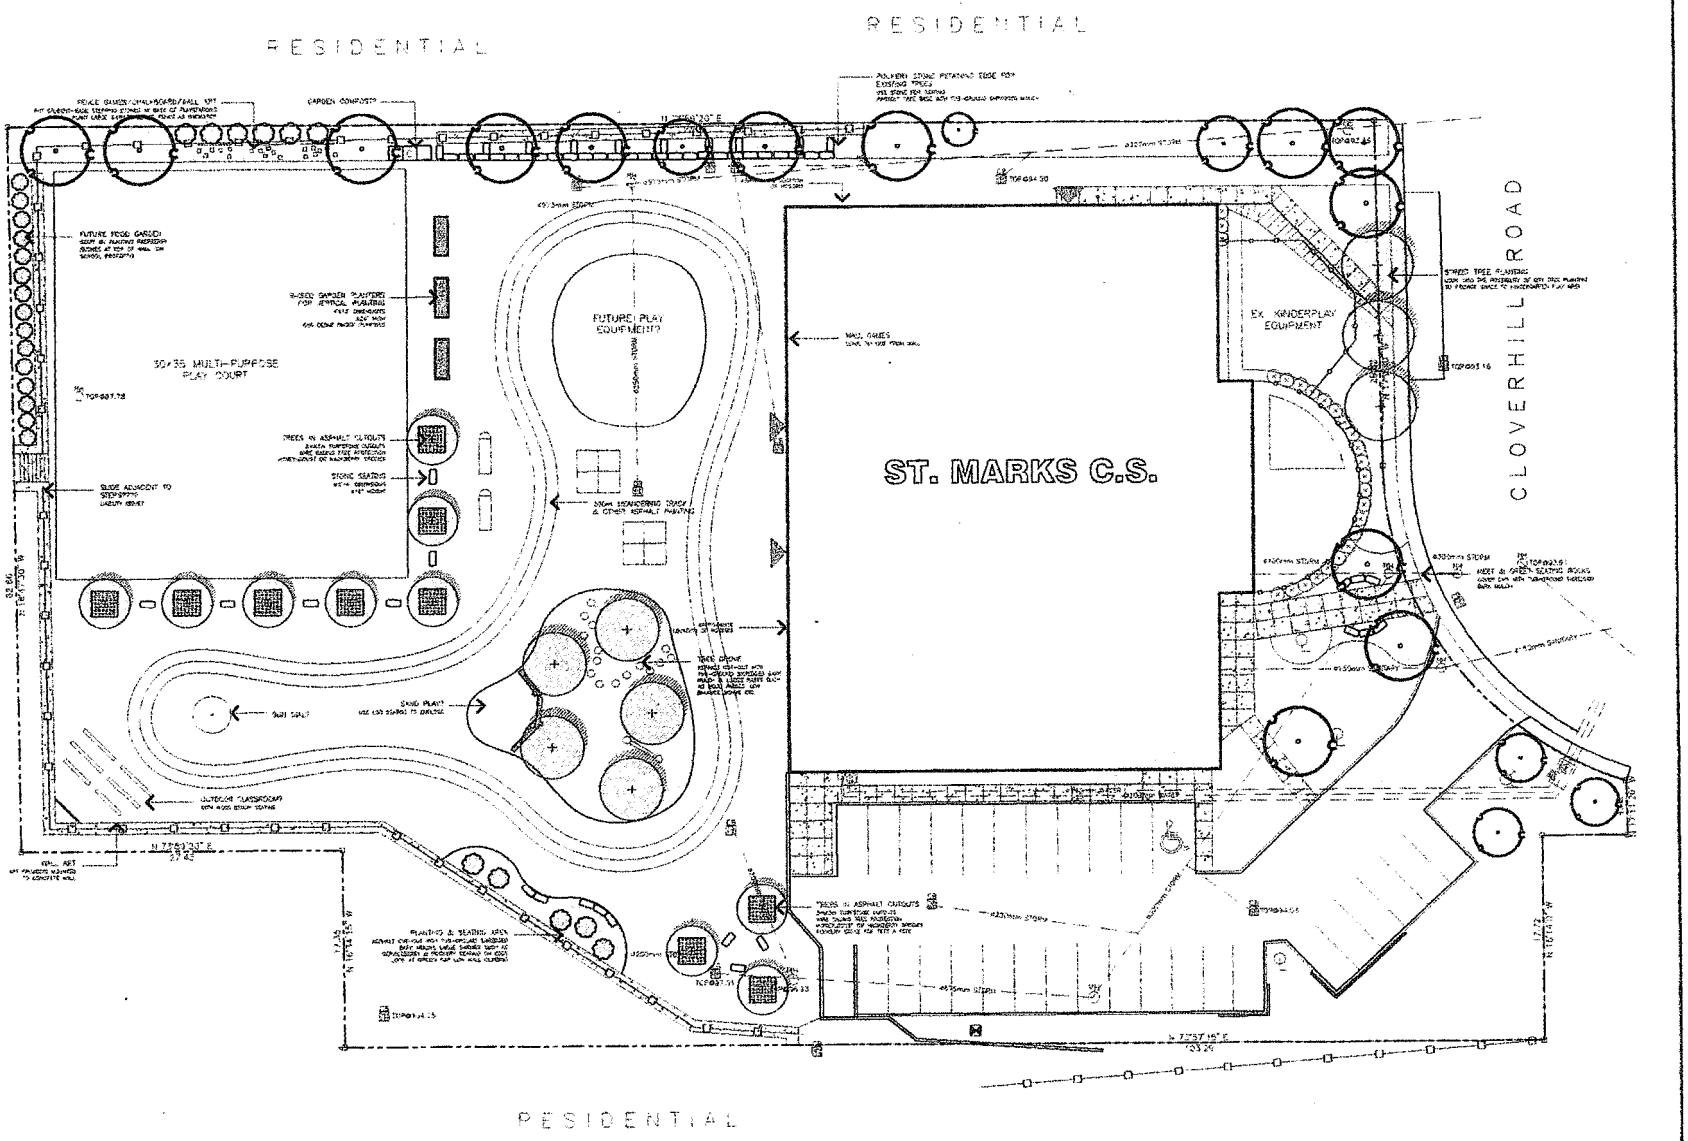
| | |
|---|---|
| Scale: N.T.S. | Date: JUNE2011 |
| Drawn: K.D. | Job No: |
| Checked: | Sheet No: L1 |