




csa
Columbus Studios
Architects
Toronto ON CAN MLC IP
T: (416) 594-9300
F: (416) 594-0269
E: columbusstudios@csa.ca

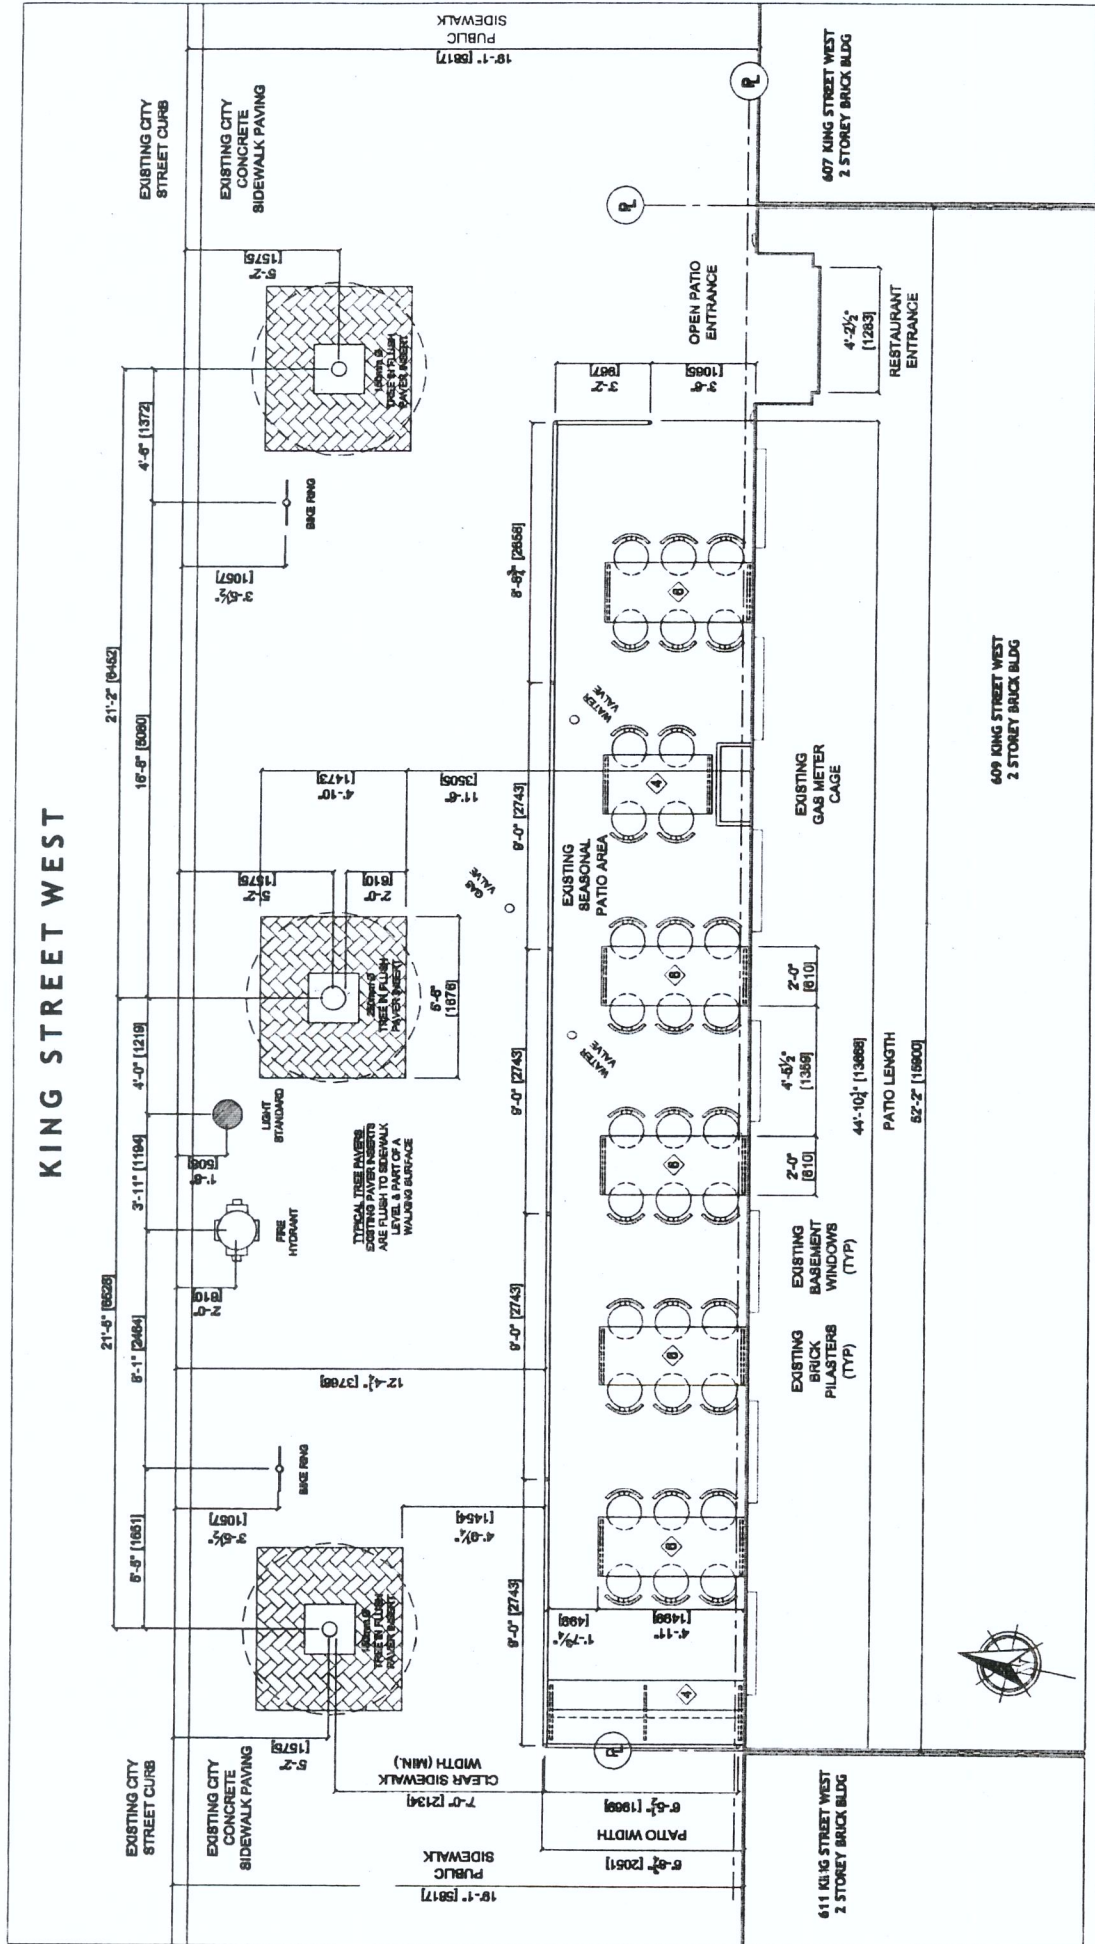

EXISTING 2-STORY MASONRY BUILDING,
SINGLE ACCESS AT KING STREET, NO
MODIFICATIONS TO DOOR OR WINDOW
OPENINGS.
EXISTING BOULEVARD MUNICIPAL LICENSE
B714002886 (EXP. FEB. 26, 2011)

38mm (1 1/2") Ø STEEL PIPE WITH BASE FLANGE
HILTI ANCHORED INTO EXISTING CONCRETE
PAVING AT SPACING SHOWN. NEW STEEL
PIPE RAILING TO DETAILS, 816mm (32") HT.

PROPOSED PATIO OCCUPANT LOAD
38 SEATS
ORIGINAL A.B.C.O. OCCUPANT LOAD
27 SEATS
PATIO AREA
28.52sqm (3077sqft)

WURST
609 King Street West
Toronto ON M5V 1H5
Boulevard Patio
A21134

A-2

PATIO PLAN
Scale: 1/4"=1'-0" [1:48m]

Boulevard Cafe
Permit
22 October 2011



KVVRST

