



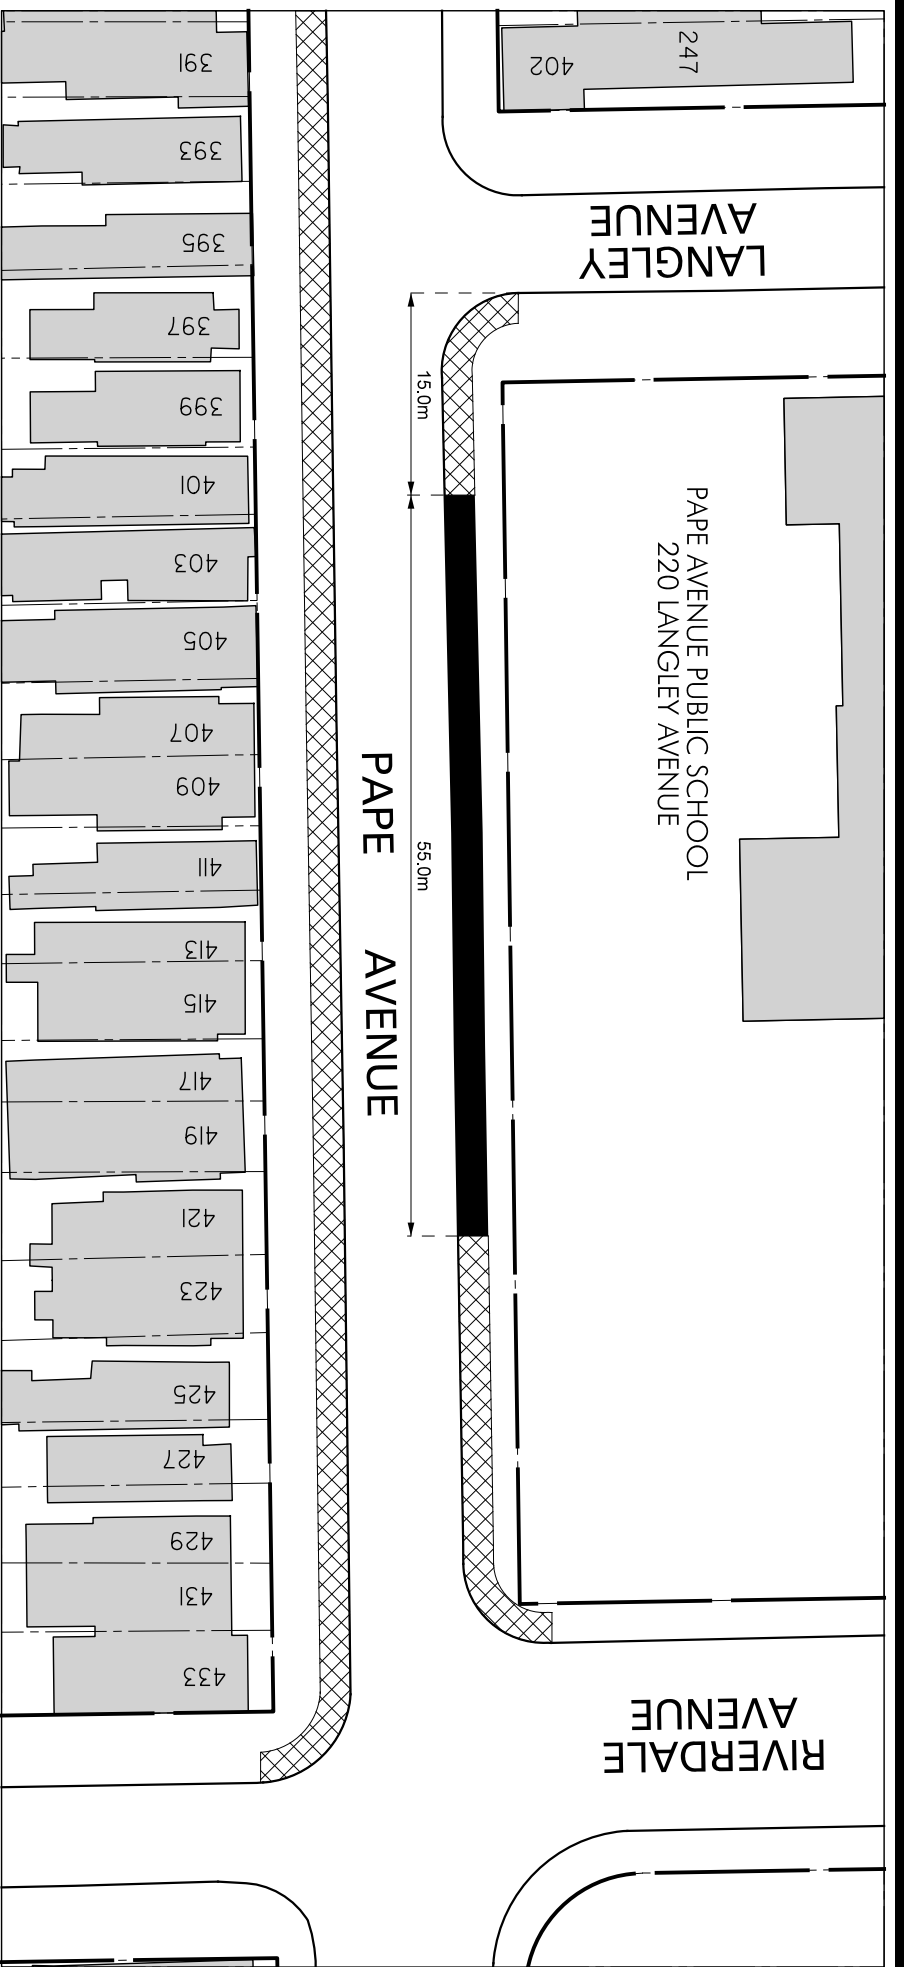

PAPE AVENUE : LANGLEY AVENUE - RIVERDALE AVENUE PROPOSED PARKING AMENDMENT

LEGEND

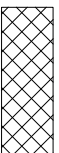

EXISTING " NO PARKING ANYTIME "



EXISTING " STUDENT PICK-UP / DROP OFF ZONE " TO BE AMENDED

From - 10min. Parking Limit: 7:30am - 9:00am, 11:30am - 1:00pm, 3:00pm - 6:00pm ; Monday to Friday
 - No Parking At Other Times
 To - 10min. Parking Limit: 7:30am - 9:30am, 11:30am - 1:00pm, 3:00pm - 6:00pm ; Monday to Friday
 - No Parking At Other Times

NOTE:

INFORMATION ON THIS PLAN IS
SUBJECT TO FIELD VERIFICATION.
ALL DIMENSIONS ARE APPROXIMATE.

DWG. NO. 421G - 0517

A. A.

SCALE : N. T. S.

DECEMBER, 2011

TRANSPORTATION SERVICES

TORONTO & EAST YORK DISTRICT