


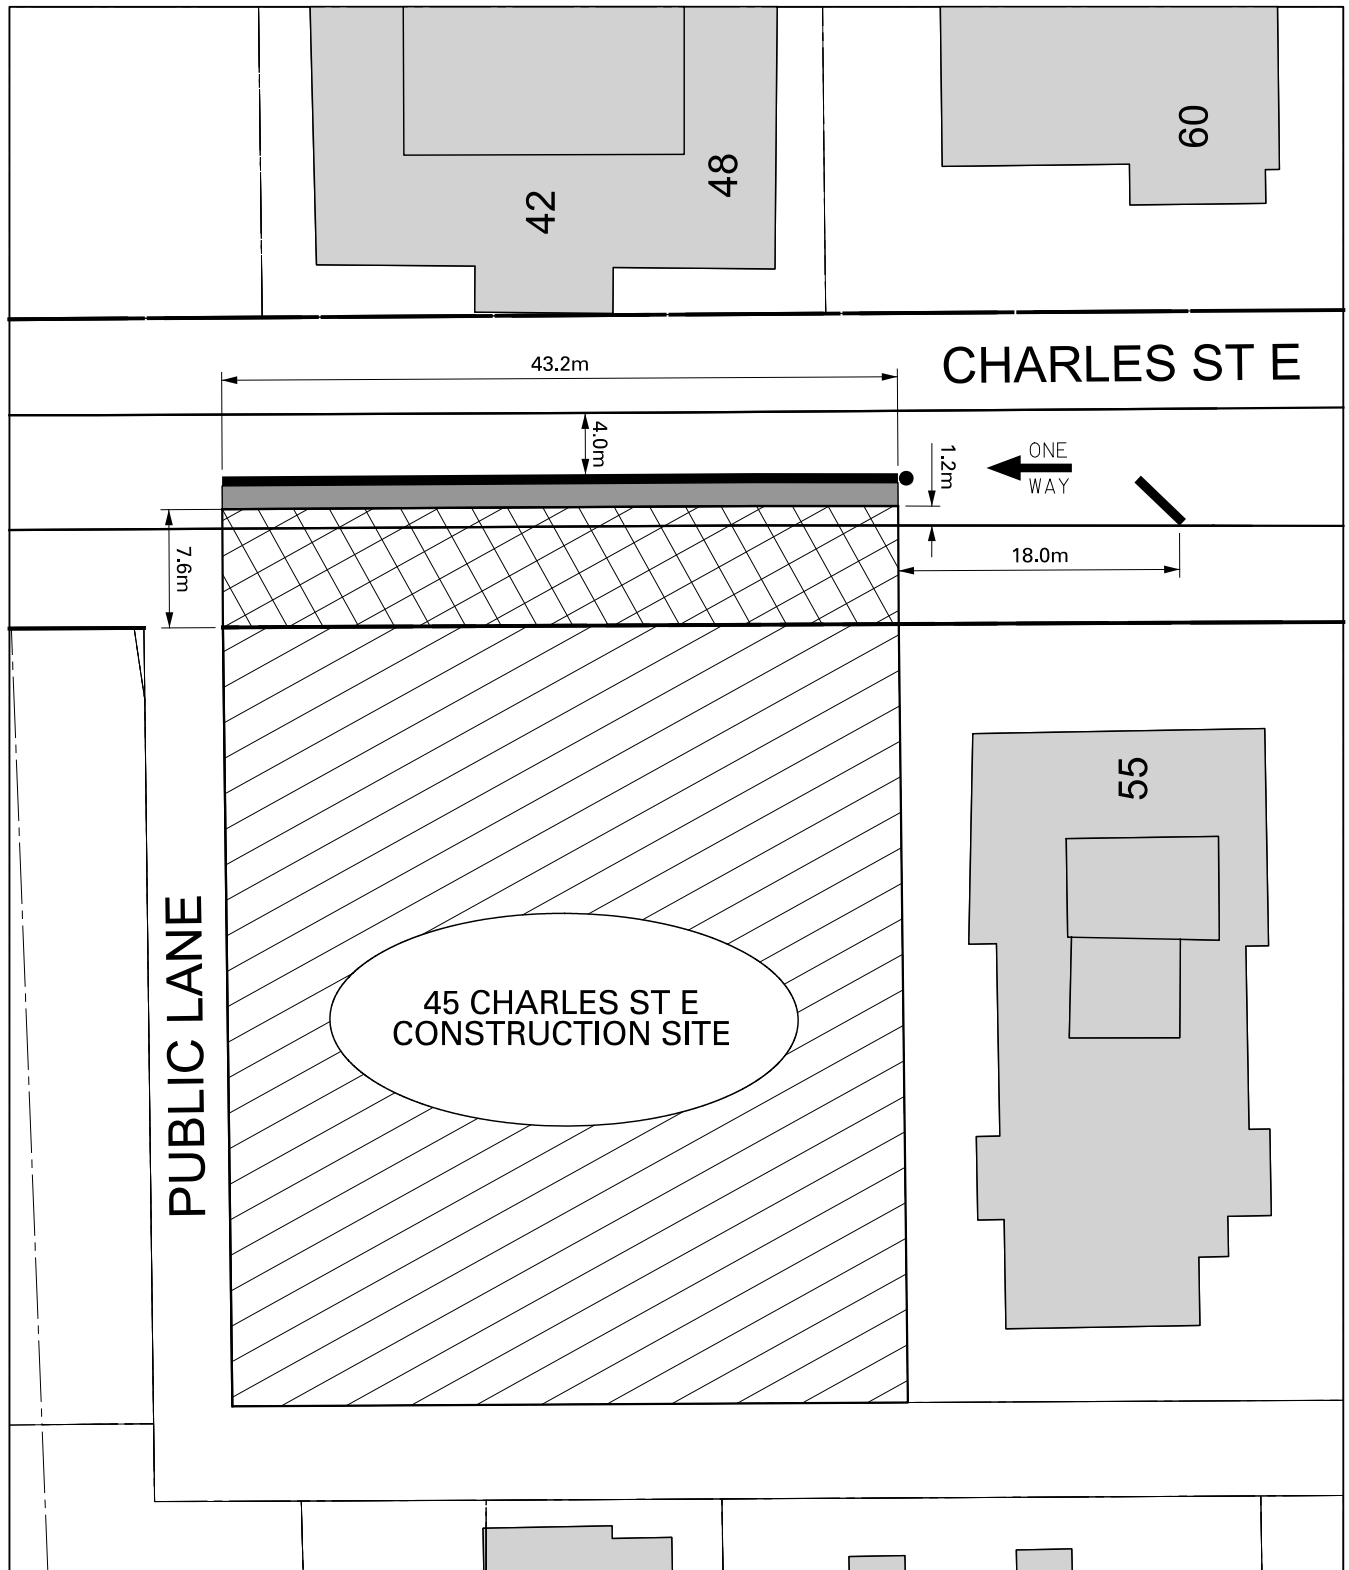

#### LEGEND

-  PROPOSED CONSTRUCTION STAGING AREA
-  PROPOSED 1.5m COVERED PEDESTRIAN WALKWAY
-  JERSEY BARRIER
-  CRASH BARREL

NOTE:  
INFORMATION ON THIS PLAN IS BASED  
ON OFFICE RECORDS AND IS SUBJECT  
TO FIELD VERIFICATION.

ALL DIMENSIONS ARE APPROXIMATE.

## 45 CHARLES ST E PROPOSED CONSTRUCTION STAGING AREA



M.S.

DWG. NO. 421G-0521

DECEMBER, 2011

TRANSPORTATION SERVICES

TORONTO & EAST YORK DISTRICT