


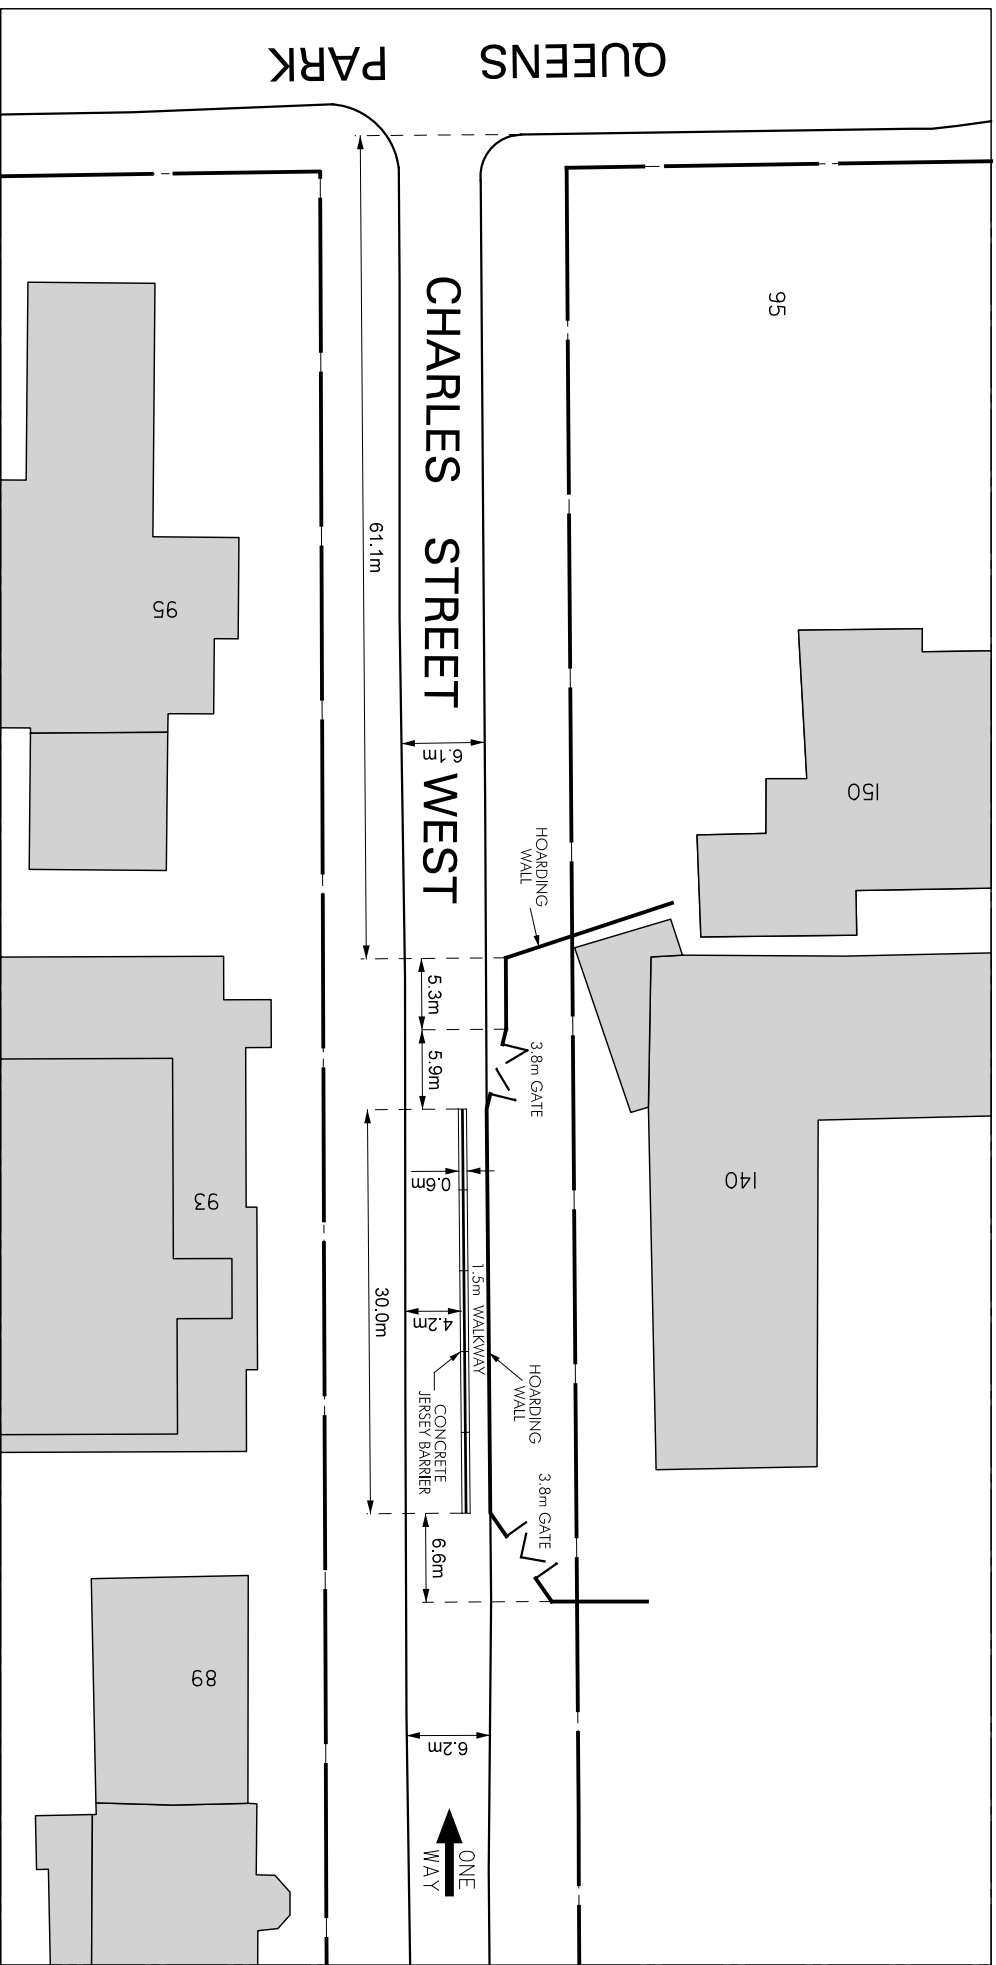

150 CHARLES STREET WEST CONSTRUCTION STAGING AREA



NOTE:

INFORMATION ON THIS PLAN IS
SUBJECT TO FIELD VERIFICATION.
ALL DIMENSIONS ARE APPROXIMATE.

DWG. NO. 421G - 0524

A. A.

SCALE : N. T. S.

DECEMBER, 2011

TRANSPORTATION SERVICES

TORONTO & EAST YORK DISTRICT