


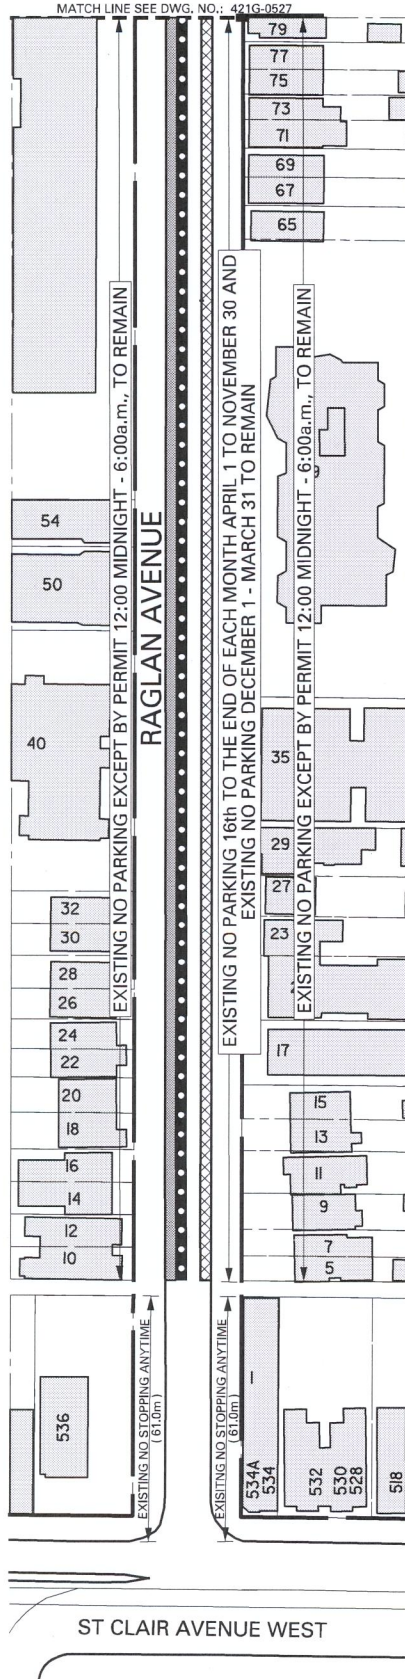

LEGEND

-  EXISTING 1 HOUR MAXIMUM PARKING 6:00a.m. - MIDNIGHT 1st - 15th DAY OF EACH MONTH APRIL 1 TO NOVEMBER 30 TO BE RESCINDED
-  EXISTING NO PARKING 1st - 15th OF EACH MONTH APRIL 1 TO NOVEMBER 30 TO REMAIN
-  EXISTING 1 HOUR MAXIMUM PARKING 6:00a.m. - MIDNIGHT 16th TO THE END OF EACH MONTH, APRIL 1 TO NOVEMBER 30 TO BE RESCINDED AND EXISTING 1 HOUR MAXIMUM PARKING 6:00a.m. - MIDNIGHT, DECEMBER 1 - MARCH 31 TO BE RESCINDED

NOTE:

INFORMATION ON THIS PLAN IS BASED ON OFFICE RECORDS AND IS SUBJECT TO FIELD VERIFICATION.

ALL DIMENSIONS ARE APPROXIMATE.

REFER TO DWG. NO.: 421G-0527 FOR FURTHER INFORMATION REGARDING THE EXISTING PARKING REGULATIONS ON RAGLAN AVENUE.

REFER TO DWG. NOS.: 421G-0528 AND 421G-0529 FOR FURTHER INFORMATION REGARDING THE PROPOSED PARKING REGULATIONS ON RAGLAN AVENUE.


RAGLAN AVENUE

ST CLAIR AVENUE WEST - CLAXTON BOULEVARD

EXISTING PARKING REGULATIONS

SHEET 1 OF 4



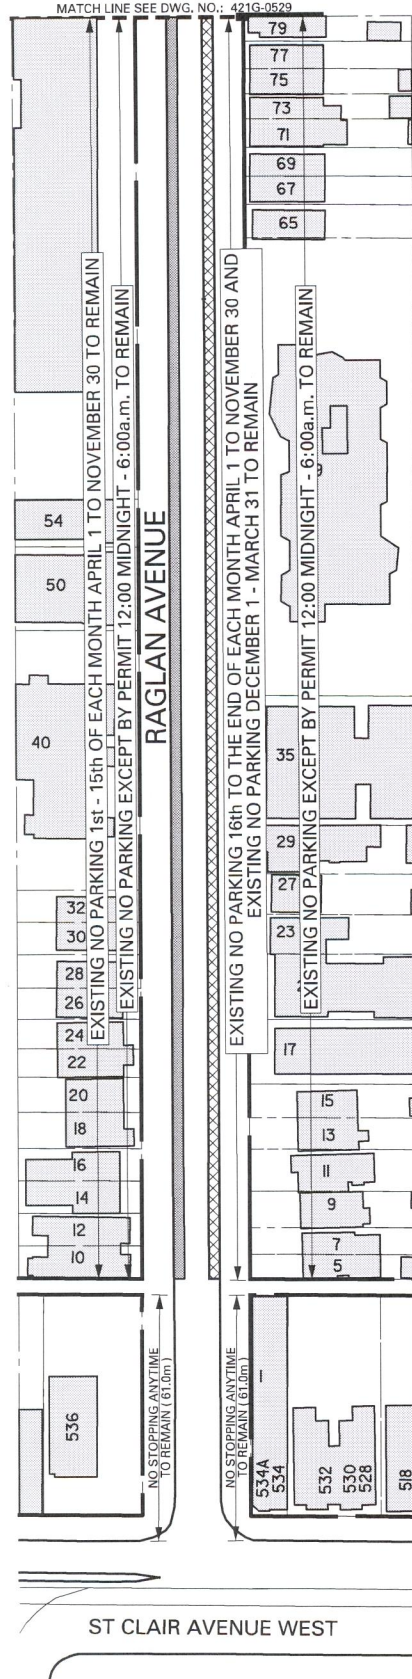

LEGEND

PROPOSED 1 HOUR MAXIMUM PARKING 6:00a.m. - 6:00p.m.
1st - 15th DAY OF EACH MONTH, MONDAY - FRIDAY
APRIL 1 TO NOVEMBER 30

PROPOSED 1 HOUR MAXIMUM PARKING 6:00a.m. - 6:00p.m.
16th TO THE END OF EACH MONTH, MONDAY - FRIDAY
APRIL 1 TO NOVEMBER 30 AND PROPOSED 1 HOUR MAXIMUM
PARKING 6:00a.m. - 6:00p.m., MONDAY - FRIDAY
DECEMBER 1 - MARCH 31

NOTE:

INFORMATION ON THIS PLAN IS BASED
ON OFFICE RECORDS AND IS SUBJECT
TO FIELD VERIFICATION.

ALL DIMENSIONS ARE APPROXIMATE.

REFER TO DWG. NOS.: 421G-0508 AND 421G-0527
FOR FURTHER INFORMATION REGARDING EXISTING
PARKING REGULATIONS ON RAGLAN AVENUE.

REFER TO DWG. NO.: 421G-0529 FOR FURTHER
INFORMATION REGARDING THE PROPOSED
PARKING REGULATIONS ON RAGLAN AVENUE.

RAGLAN AVENUE ST CLAIR AVENUE WEST - CLAXTON BOULEVARD PROPOSED PARKING REGULATIONS SHEET 3 OF 4

