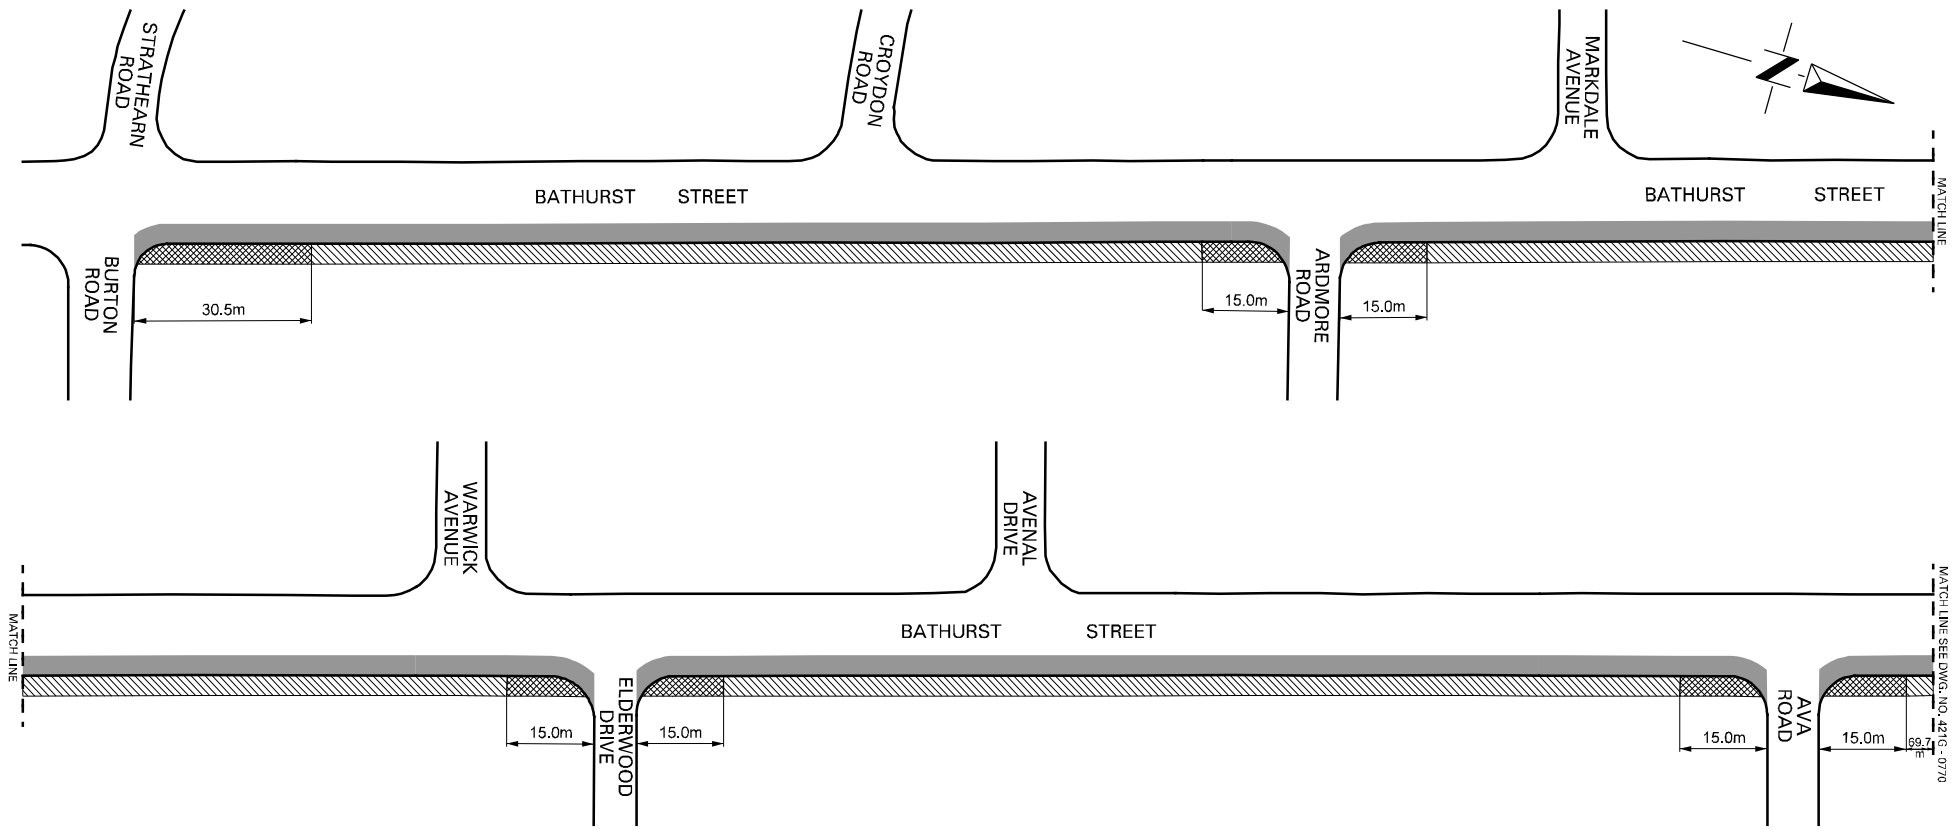

LEGEND

EXISTING " **NO STOPPING** " (4:00pm-6:00pm, Monday to Friday) TO BE RESCINDED
PROPOSED " **NO STOPPING** " (3:30pm-7:00pm, Monday to Friday)

EXISTING " **NO PARKING** " (7:00am-9:00am, Monday to Friday) TO REMAIN

EXISTING " **NO PARKING ANYTIME** " TO REMAIN

NOTE:

INFORMATION ON THIS PLAN IS BASED ON OFFICE RECORDS AND IS SUBJECT TO FIELD VERIFICATION.

ALL DIMENSIONS ARE APPROXIMATE.

REFER TO DWG. NO. 421G-0770 FOR FURTHER INFORMATION REGARDING PROPOSED PARKING AMENDMENTS ON BATHURST STREET.

BATHURST STREET
(EAST SIDE)
BURTON ROAD - ROSEMARY LANE
PROPOSED PARKING AMENDMENTS

PAGE 1 OF 2

DWG. NO. 421G-0769 S.J.L. JULY, 2012 TRANSPORTATION SERVICES TORONTO & EAST YORK DISTRICT