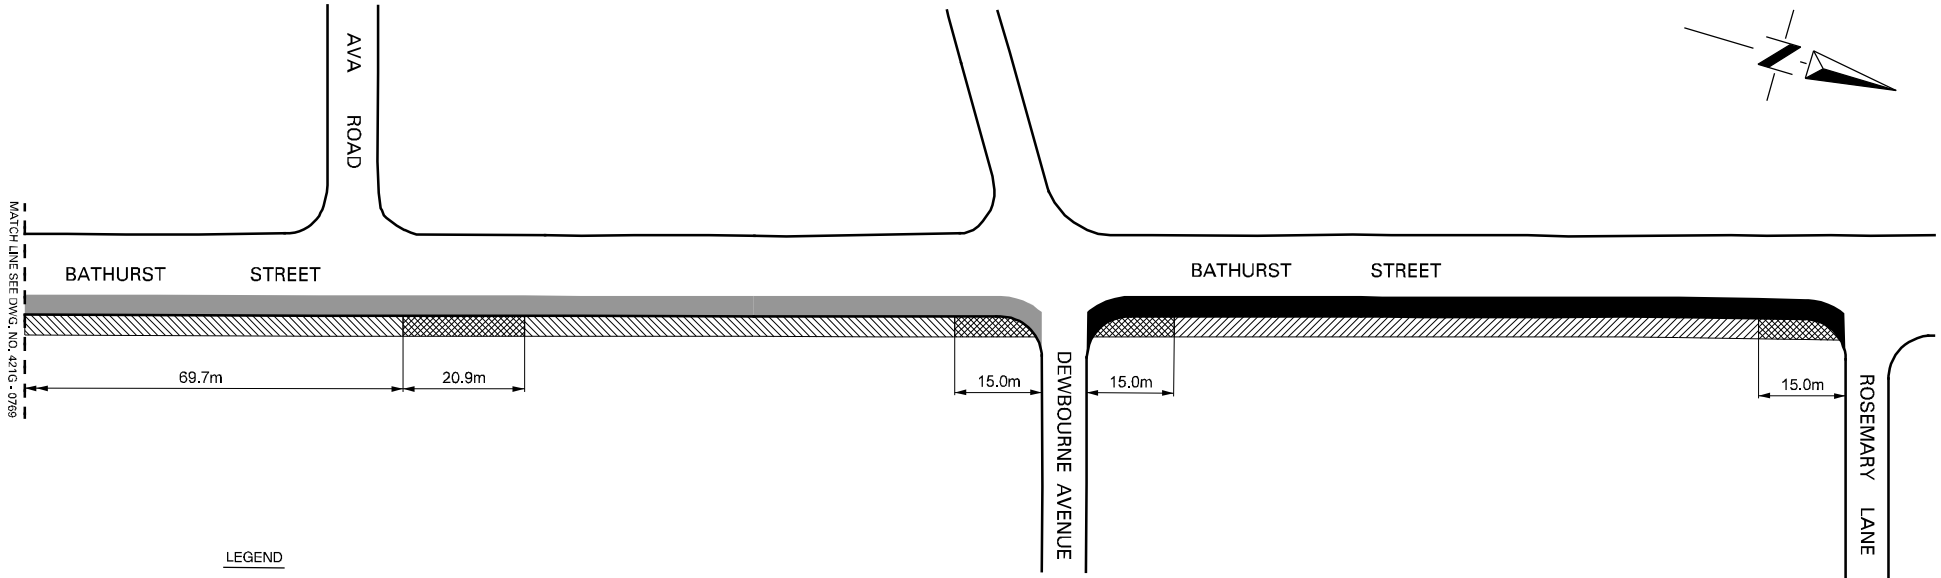

LEGEND

EXISTING **" NO STOPPING "** (3:30pm-6:30pm, Monday to Friday) TO BE RESCINDED
PROPOSED **" NO STOPPING "** (3:30pm-7:00pm, Monday to Friday)

EXISTING **" NO STOPPING "** (4:00pm-6:00pm, Monday to Friday) TO BE RESCINDED
PROPOSED **" NO STOPPING "** (3:30pm-7:00pm, Monday to Friday)

EXISTING **" NO PARKING "** (7:00am-9:00am, Monday to Friday) TO REMAIN &
EXISTING **" 2HR MAXIMUM PARKING "** (9:00am-3:30pm, Monday to Friday & 8:00am-6:00pm Saturday) TO REMAIN

EXISTING **" NO PARKING "** (7:00am-9:00am, Monday to Friday) TO REMAIN

EXISTING **" NO PARKING ANYTIME "** TO REMAIN

NOTE:

INFORMATION ON THIS PLAN IS BASED ON OFFICE RECORDS AND IS SUBJECT TO FIELD VERIFICATION.

ALL DIMENSIONS ARE APPROXIMATE.

REFER TO DWG. NO. 421G-0769 FOR FURTHER INFORMATION REGARDING PROPOSED PARKING AMENDMENTS ON BATHURST STREET.

BATHURST STREET
(EAST SIDE)
BURTON ROAD - ROSEMARY LANE
PROPOSED PARKING AMENDMENTS
PAGE 2 OF 2

DWG. NO. 421G-0770 S.J.L. JULY, 2012 TRANSPORTATION SERVICES TORONTO & EAST YORK DISTRICT