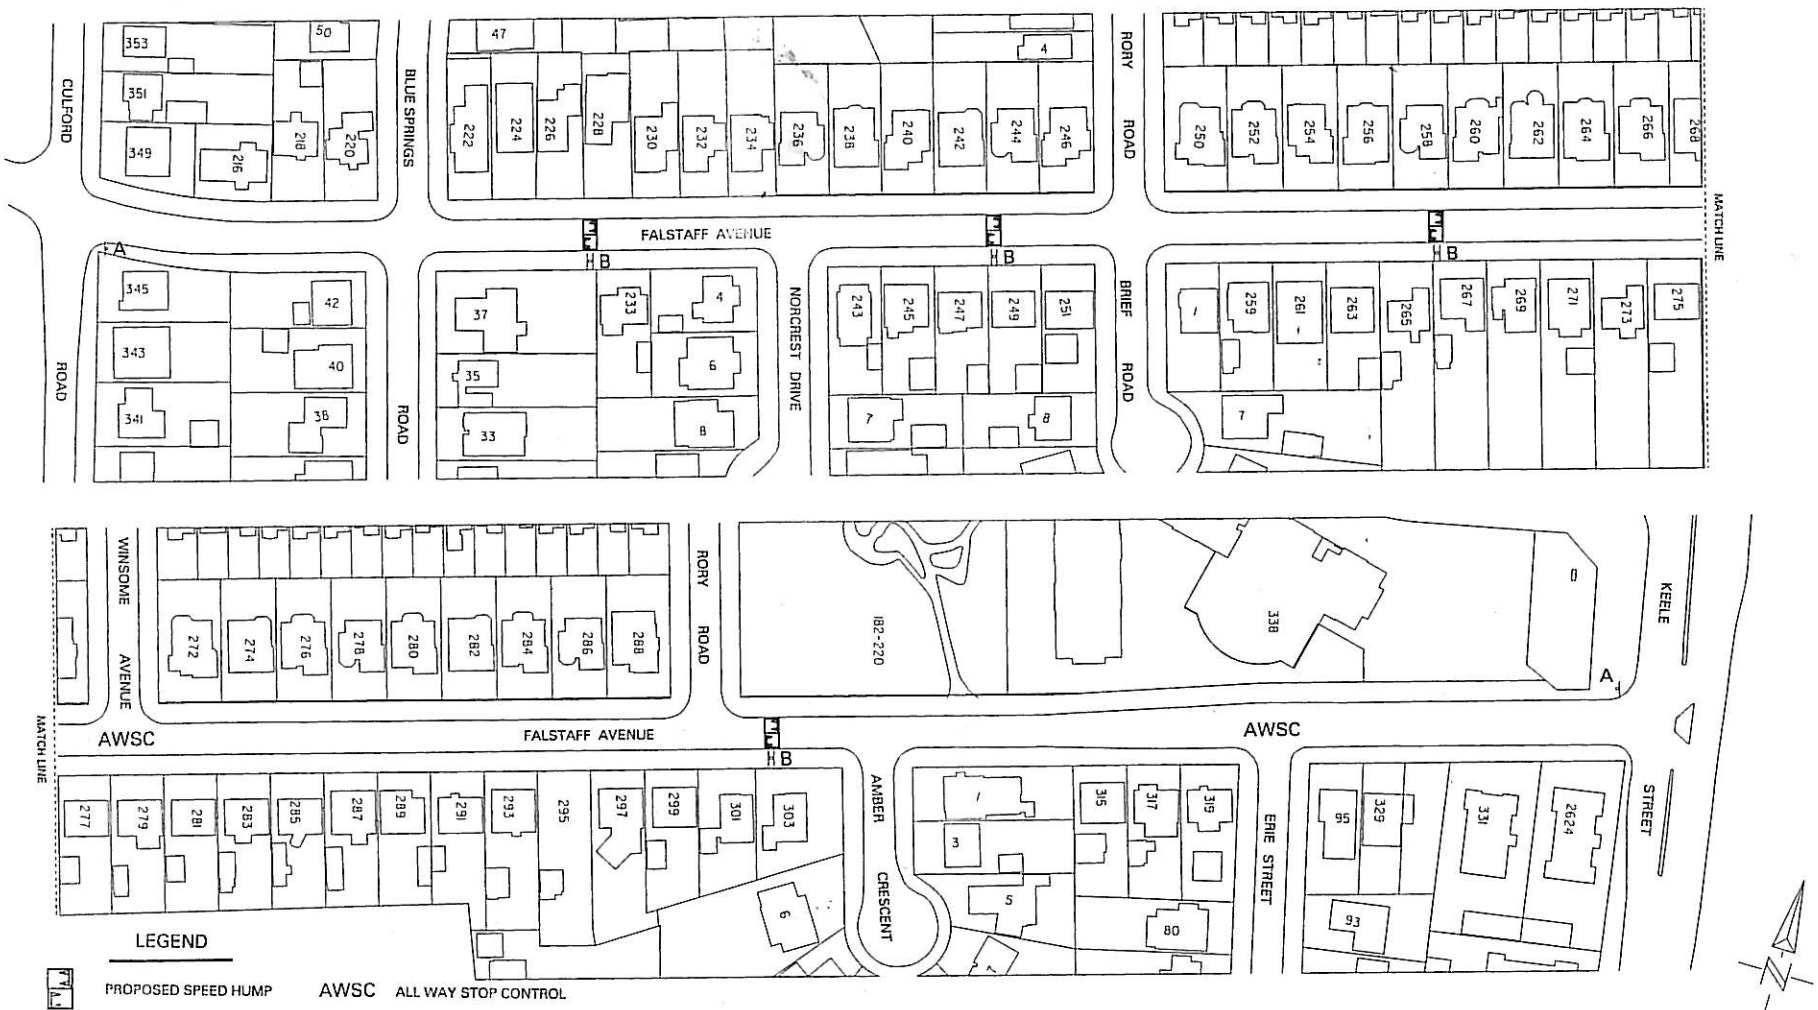

FALSTAFF AVENUE

CULFORD ROAD - AMBER CRESCENT

PROPOSED SPEED HUMP LOCATIONS

NOTE :

EVERY ATTEMPT WILL BE MADE TO UTILIZE EXISTING POLES FOR SPEED HUMP SIGNS, HOWEVER IT MAY BE NECESSARY TO INSTALL NEW POLES FOR THESE SIGNS.

SPEED HUMPS MAY NOT BE CONSTRUCTED EXACTLY IN THE LOCATIONS SHOWN DUE TO FIELD CONDITIONS.

DWG. NO. 42IF-8225 P.D.M. AUGUST 2012 TRANSPORTATION SERVICES ETOBICOKE YORK DISTRICT

ATTACHMENT 1