Attachment 1

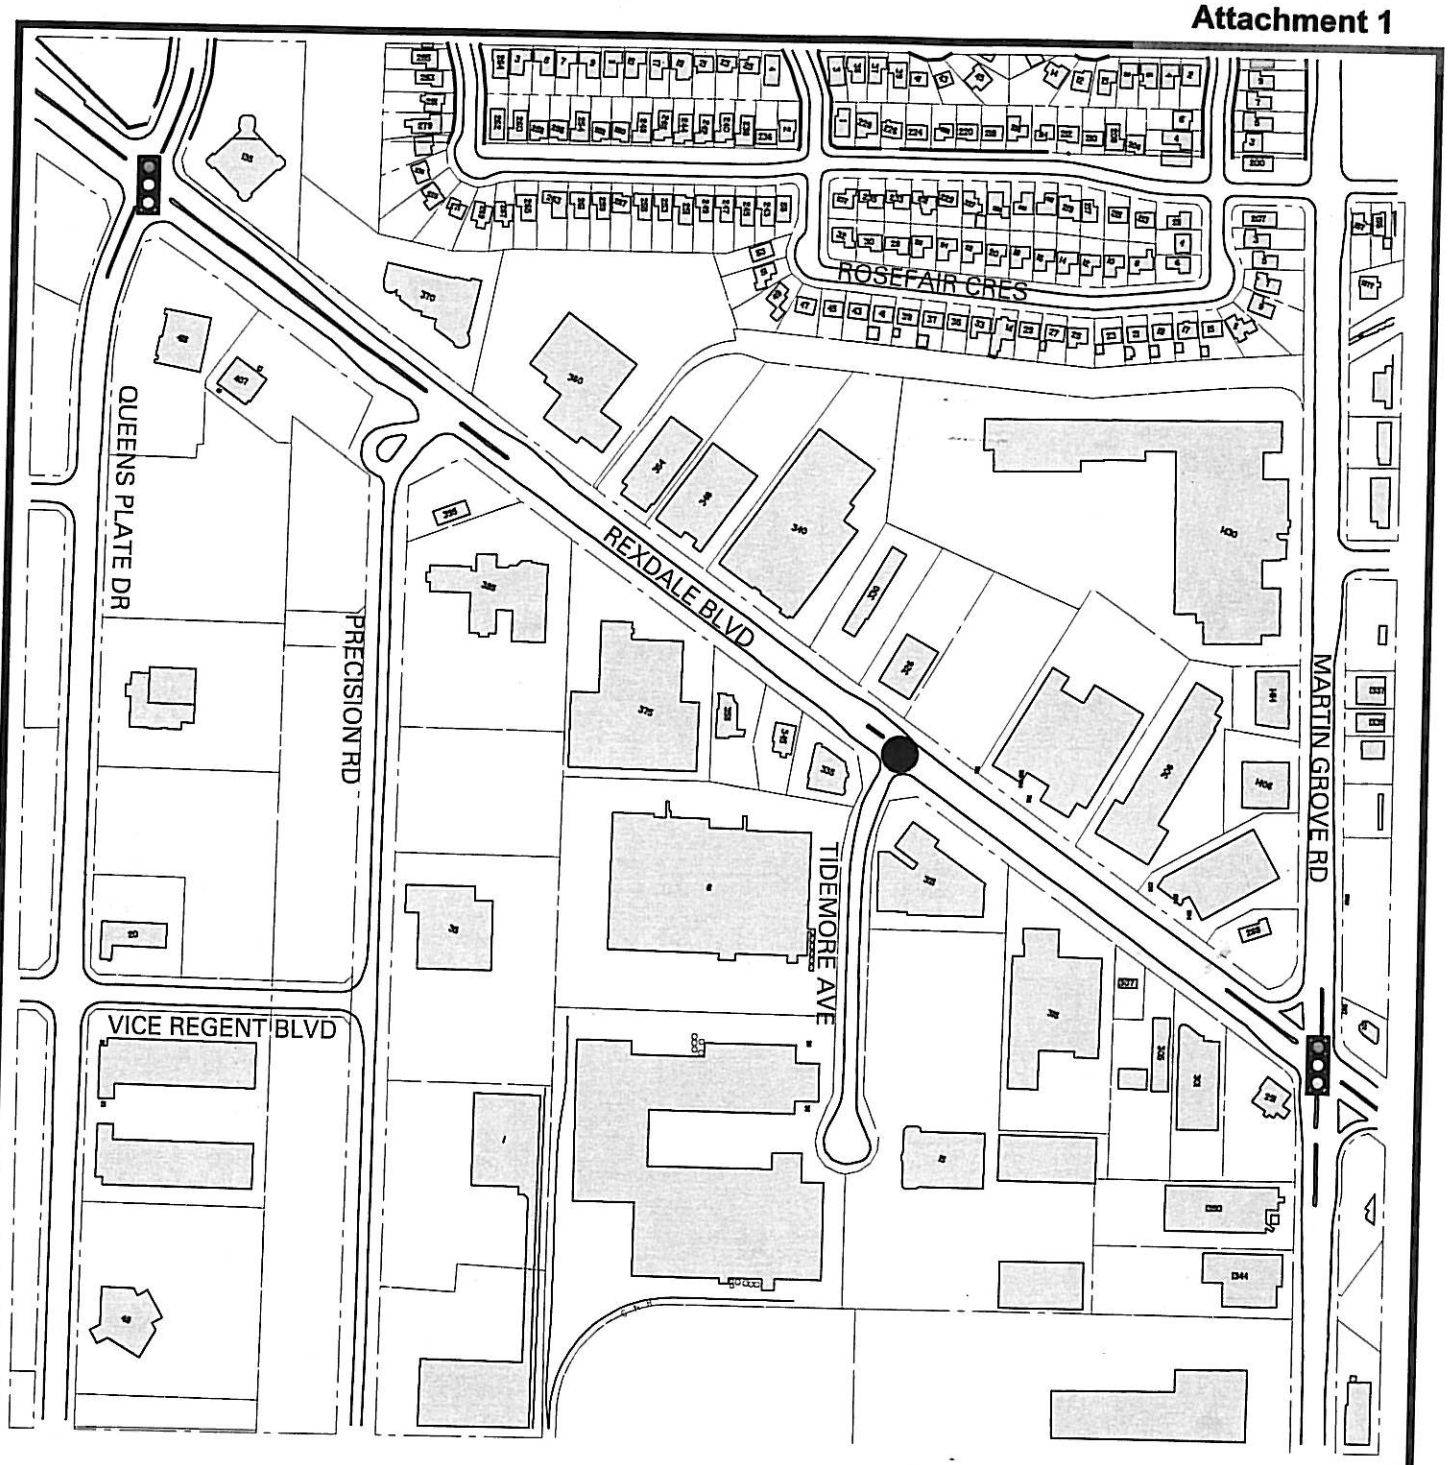

LEGEND

STUDY LOCATION

EXISTING TRAFFIC CONTROL SIGNAL LOCATION

REXDALE BLVD. AND TIDEMORE AVE.
REQUESTED TRAFFIC CONTROL SIGNALS

TORONTO

DWG. NO. EYI3-009 M.Q.L./D.D. JAN 2013 TRANSPORTATION SERVICES ETOBICOKE YORK DISTRICT