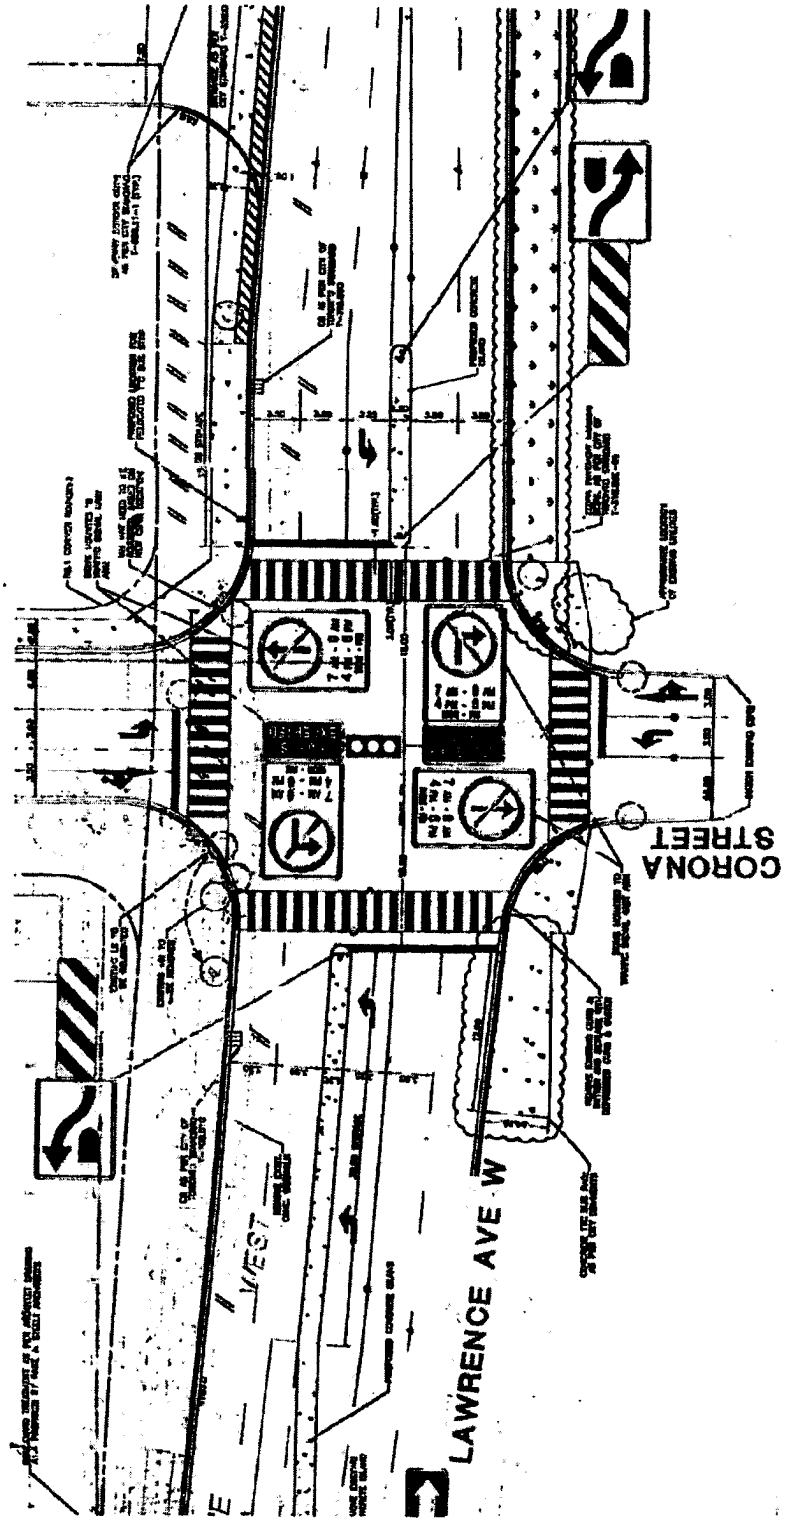


TORONTO

Transportation Services

North York District

SCALE: NTS	LAWRENCE AVENUE WEST & CORONA STREET TRAFFIC CONTROL SIGNAL	FILE NUMBER: EY13-049.DGN
DATE: FEB, 2013		
DRAFTING: DD		ATTACHMENT 1 — W15