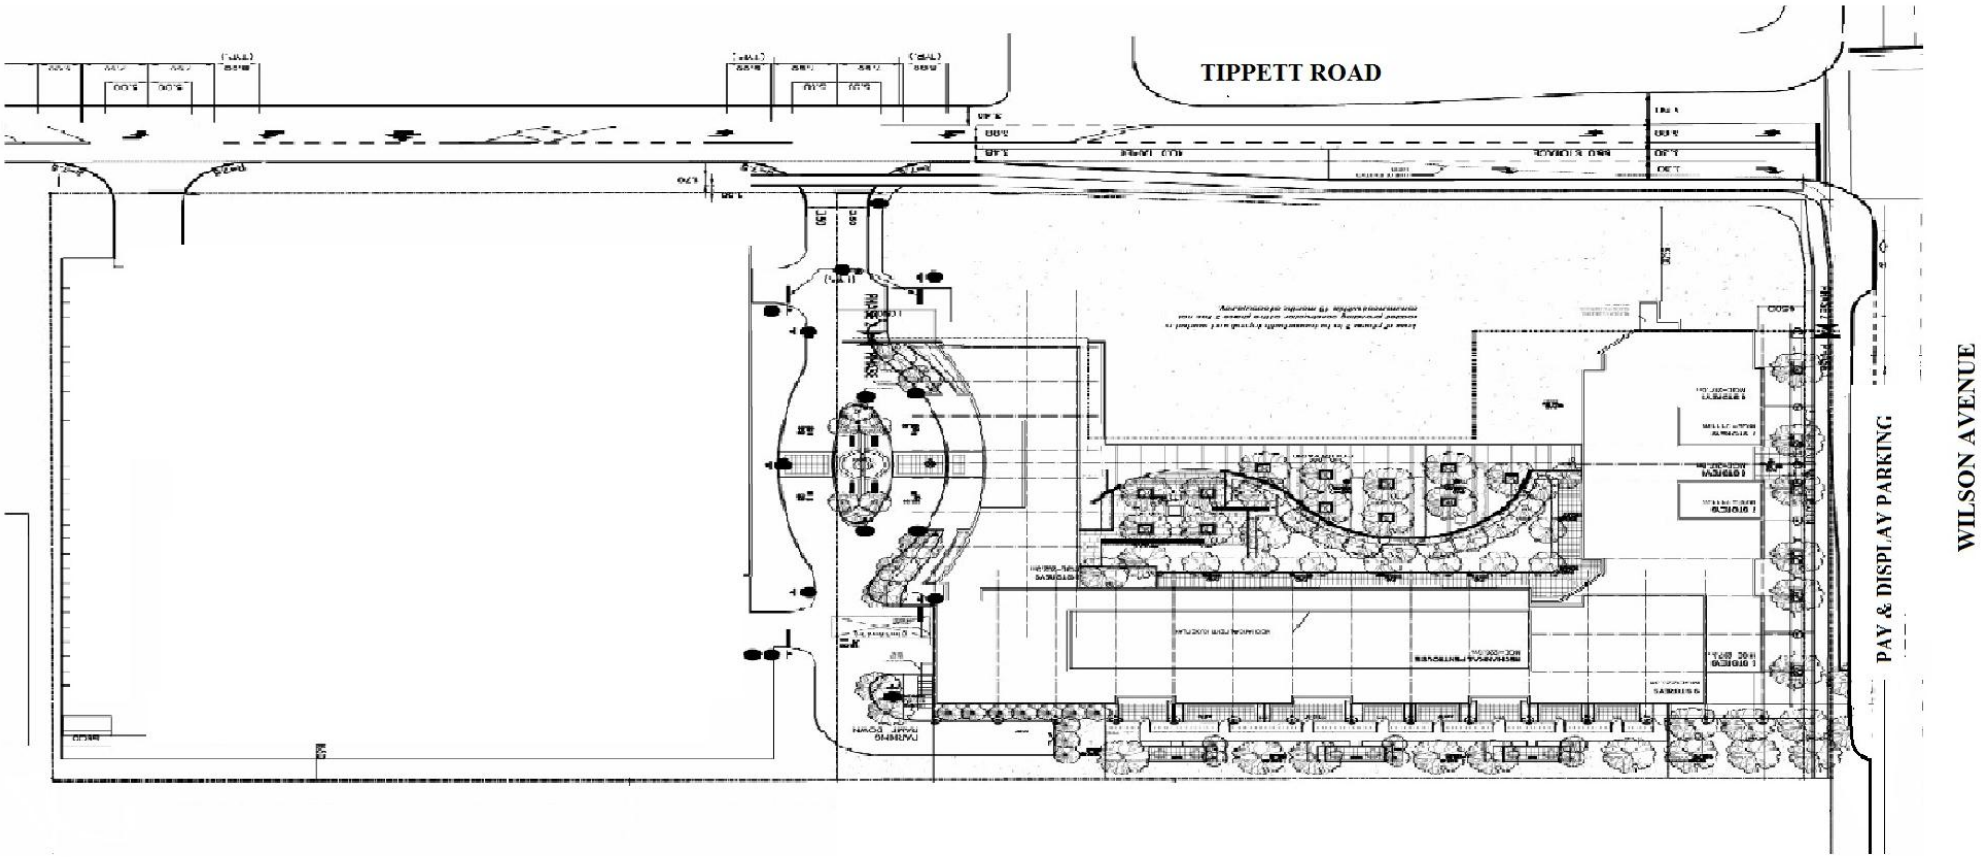


TORONTO

Transportation Services

North York District

SCALE: N.T.S.	PAY AND DISPLAY PARKING DEVELOPMENT SITE PLAN WILSON AVE, EAST OF TIPPETT ROAD	FILE NUMBER:	
DATE: MAY 2013		ATTACHMENT 2	WARD 10
DRAFTING:			