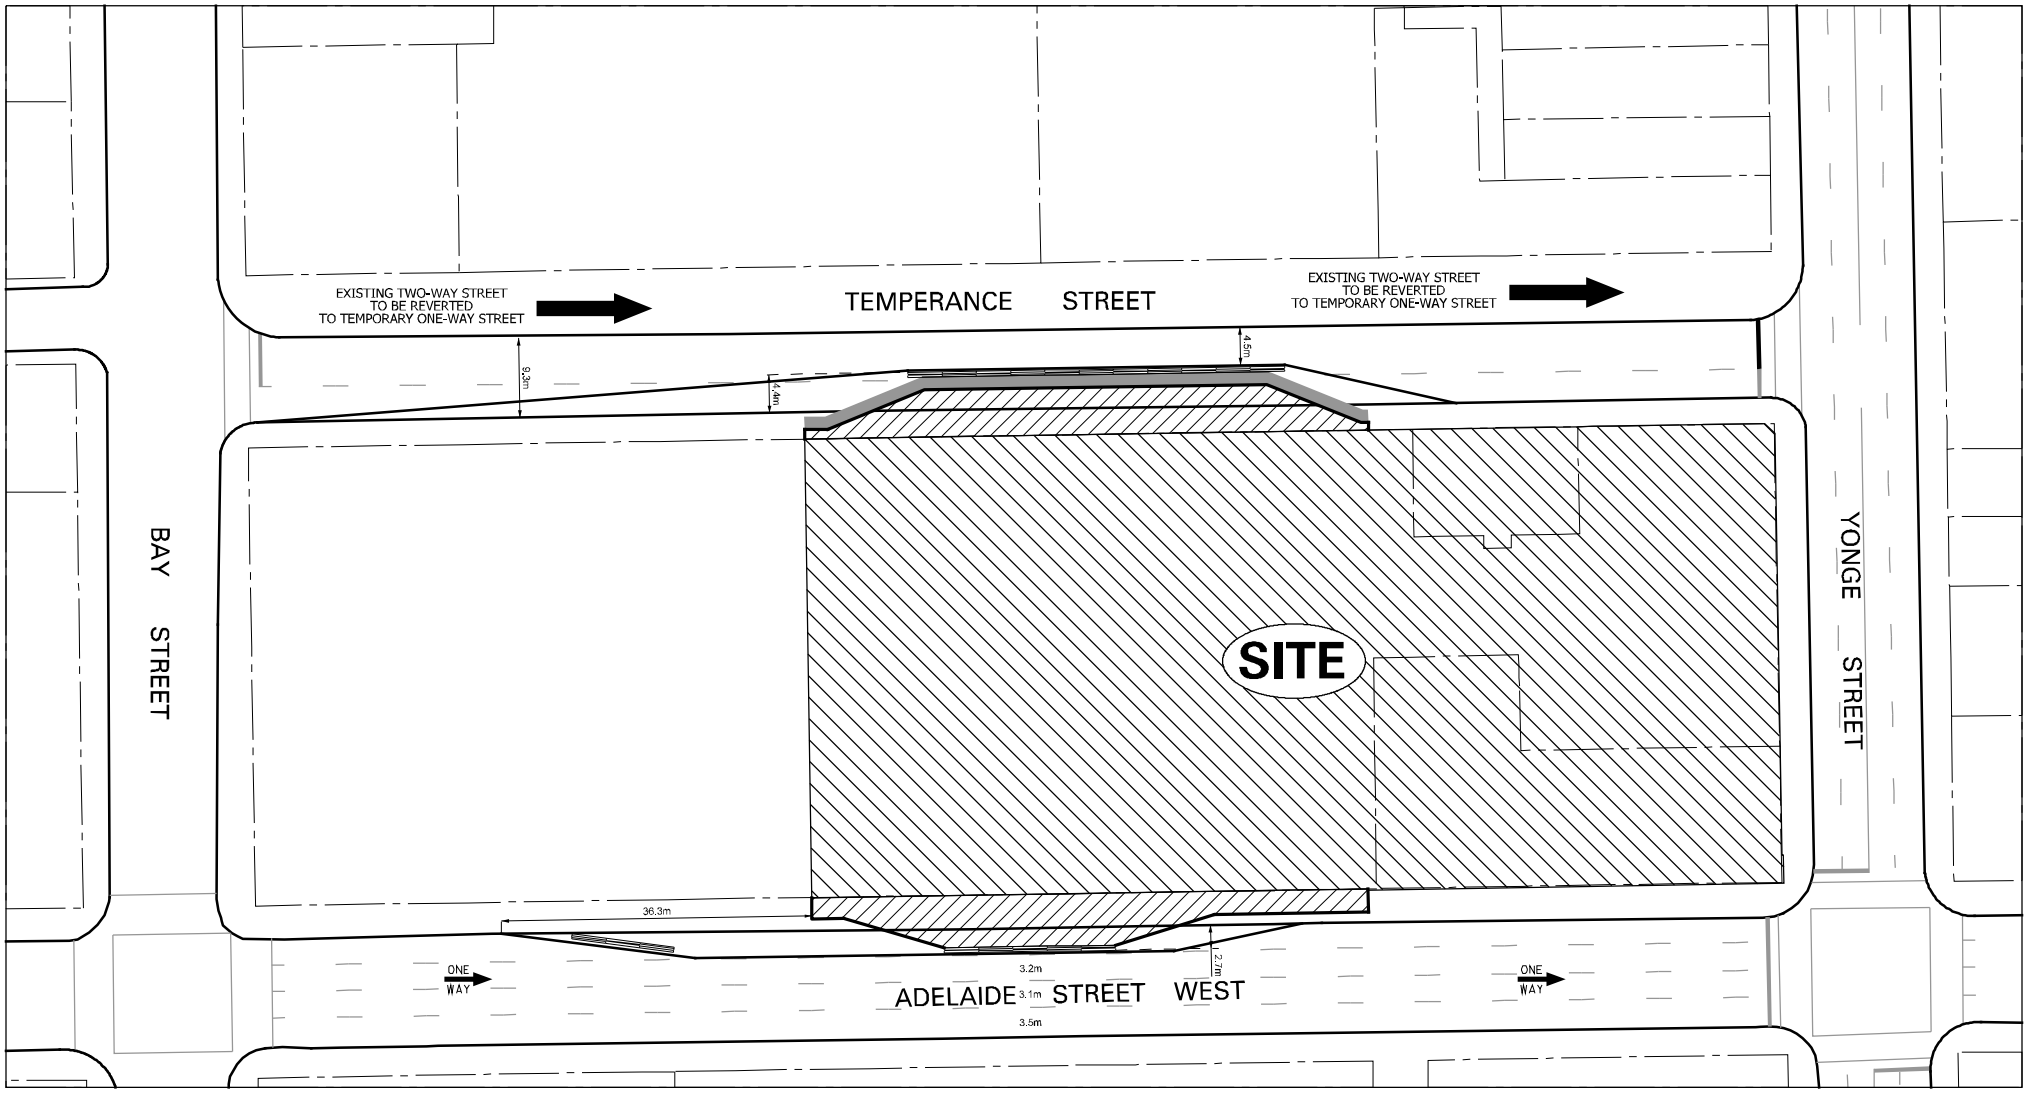

YONGE STREET / ADELAIDE STREET WEST / TEMPERANCE STREET
CONSTRUCTION STAGING AREA

LEGEND

- CONSTRUCTION STAGING AREA
- COVERED PEDESTRIAN WALKWAY
- CONCRETE JERSEY BARRIER

NOTE:

INFORMATION ON THIS PLAN IS BASED ON OFFICE RECORDS AND IS SUBJECT TO FIELD VERIFICATION.

EXISTING PAVEMENT MARKINGS ARE DEPICTED IN GREY.

PROPOSED PAVEMENT MARKINGS ARE DEPICTED BLACK.

EXISTING PAVEMENT MARKINGS ARE TO BE INSTALLED BY CONTRACTOR.

ALL DIMENSIONS ARE APPROXIMATE.

PHASE 2

DWG. NO. 421G - 0989 | A. A. | SCALE : N. T. S. | FEBRUARY, 2013 | TRANSPORTATION SERVICES | TORONTO & EAST YORK DISTRICT