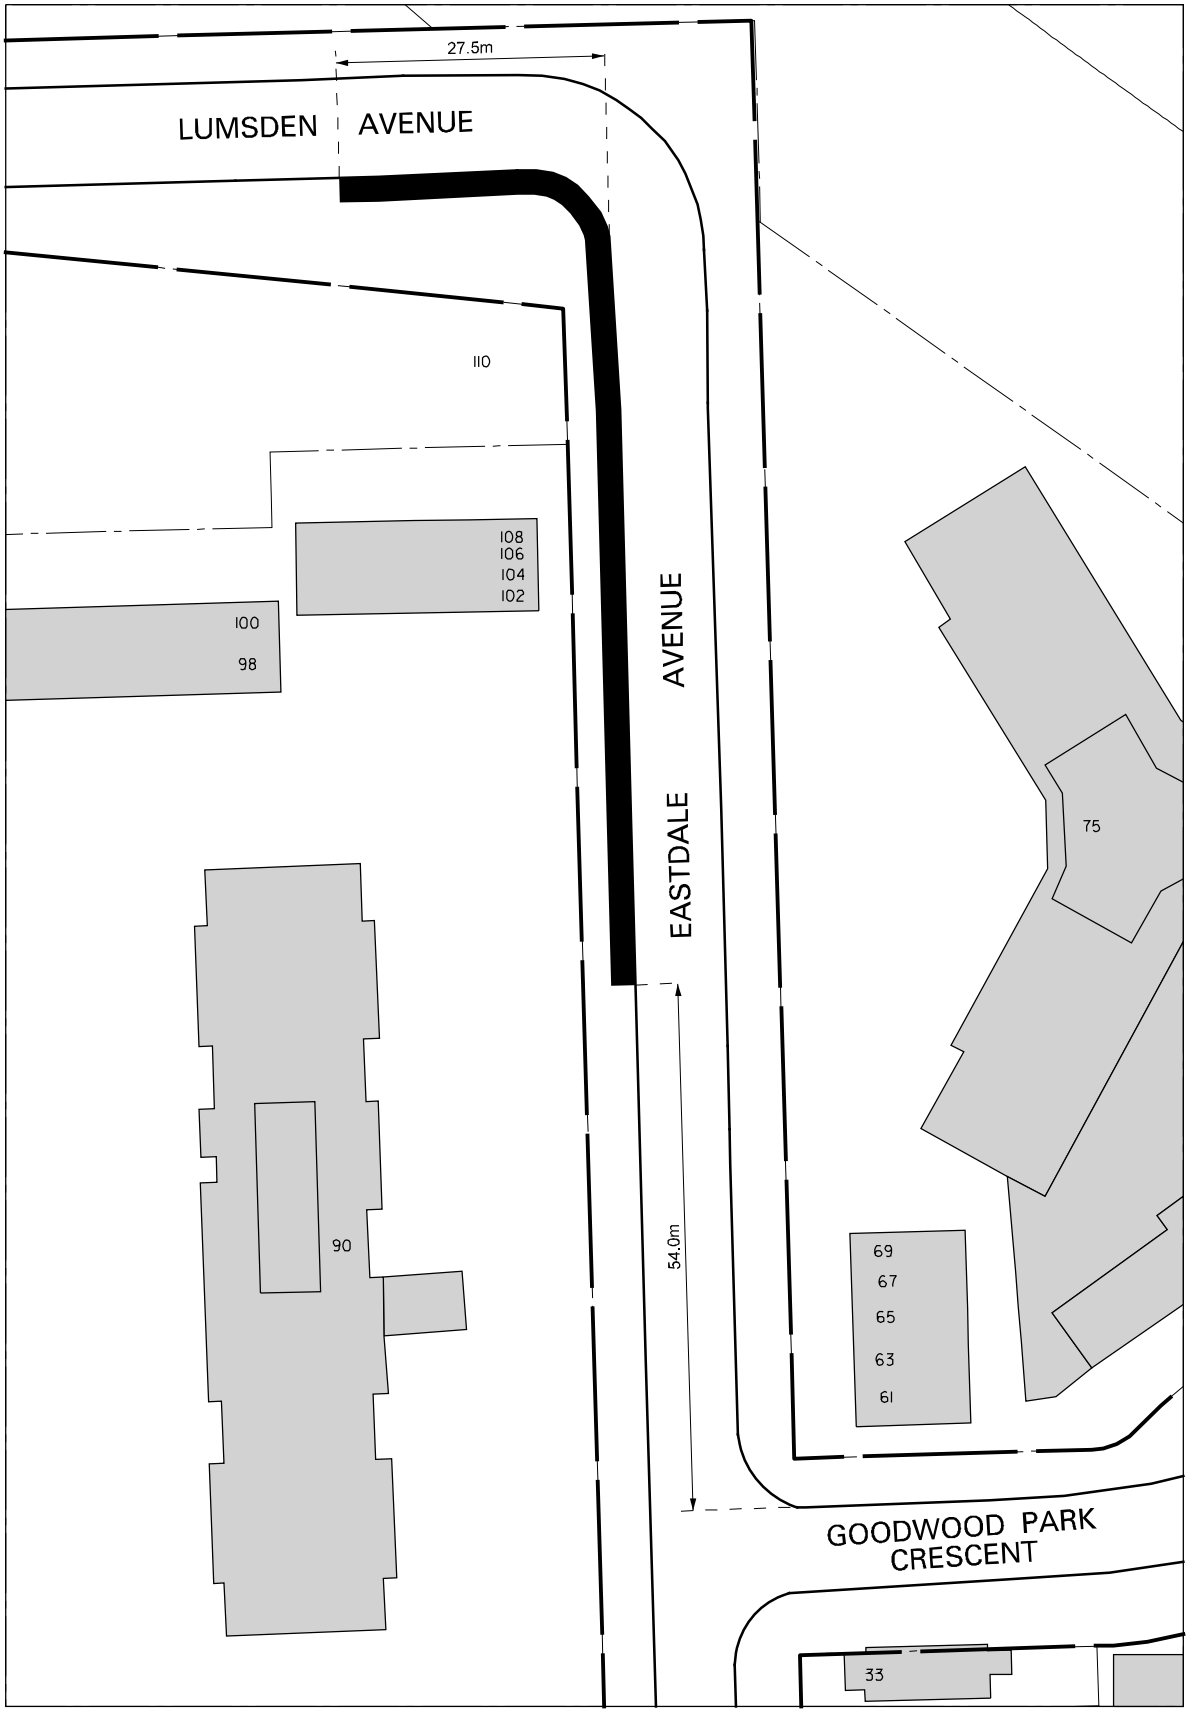

EASTDALE AVENUE / LUMSDEN AVENUE
PROPOSED NO STANDING ANYTIME

PROPOSED NO STANDING ANYTIME

NOTE:

INFORMATION ON THIS PLAN IS SUBJECT TO FIELD VERIFICATION.
ALL DIMENSIONS ARE APPROXIMATE.

DWG. NO. 421G - 0951 A. A. SCALE : N. T. S. DECEMBER, 2012 TRANSPORTATION SERVICES TORONTO & EAST YORK DISTRICT