A278/14NY

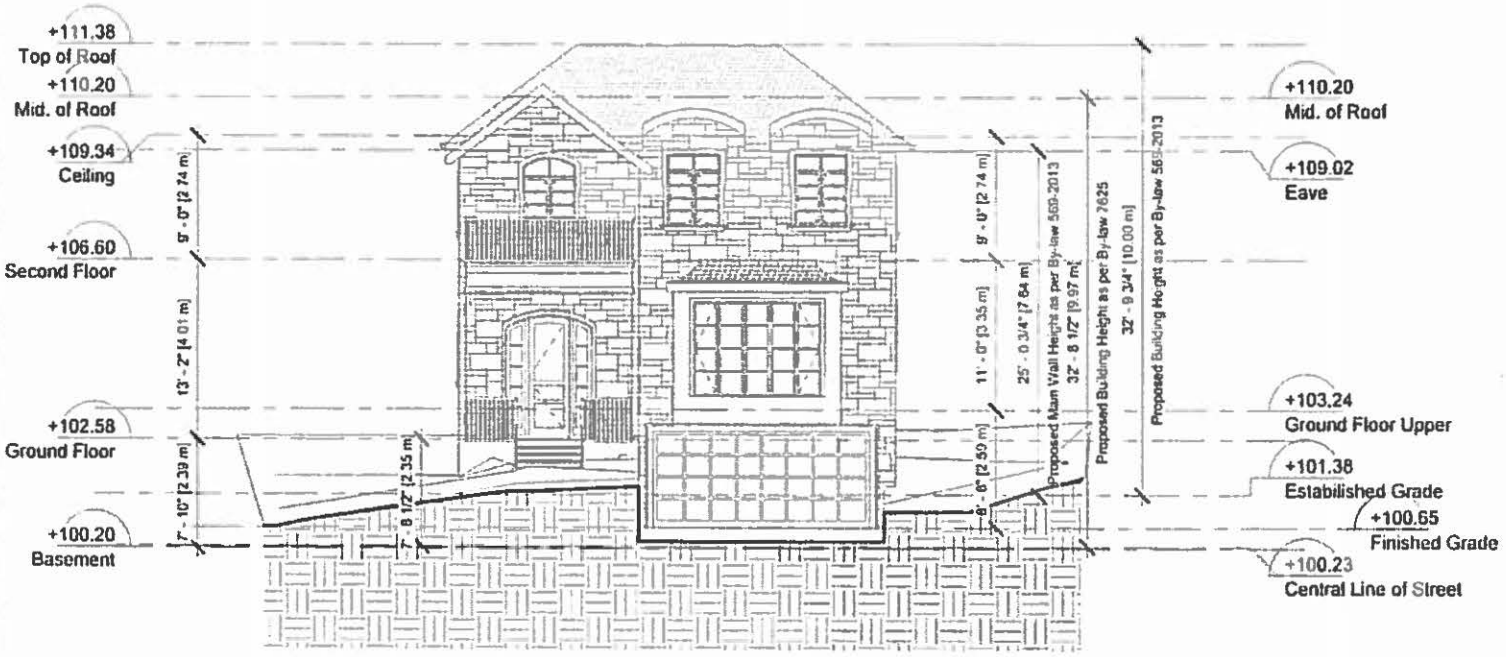

"ALL DRAWINGS, SPECIFICATIONS AND RELATED DOCUMENTS ARE THE COPYRIGHT PROPERTY OF THE ARCHITECT AND MUST BE RETURNED UPON REQUEST. REPRODUCTION OF DRAWINGS, SPECIFICATIONS AND RELATED DOCUMENTS IN PART OR IN WHOLE IS FORBIDDEN WITHOUT THE WRITTEN PERMISSION OF THE ARCHITECT."

DO NOT SCALE DRAWINGS.

CONTRACTOR MUST CHECK & VERIFY ALL DIMENSIONS ON SITE.

THIS DRAWING IS NOT TO BE USED FOR CONSTRUCTION UNTIL SIGNED BY THE ARCHITECT.

No.	Revision	Date	By
1	Variance Application	[illegible]	FG

TAES Architects Inc.
[illegible] ROAD, SUITE 2[illegible]
TORONTO, ONTARIO
M3B 2V9
T 416 800 3294

Residence

180 Alfred Ave

Project number		T201402
Drawn	Scale	1/8" = 1'-0"
Checked	Date	Apr. 2014

South Elevation

Drawing No. A202

4/9/2014 5:23:51 PM