
FRONT YARD PARKING APPEAL - 16 CROHAM ROAD

APPENDIX ' E '

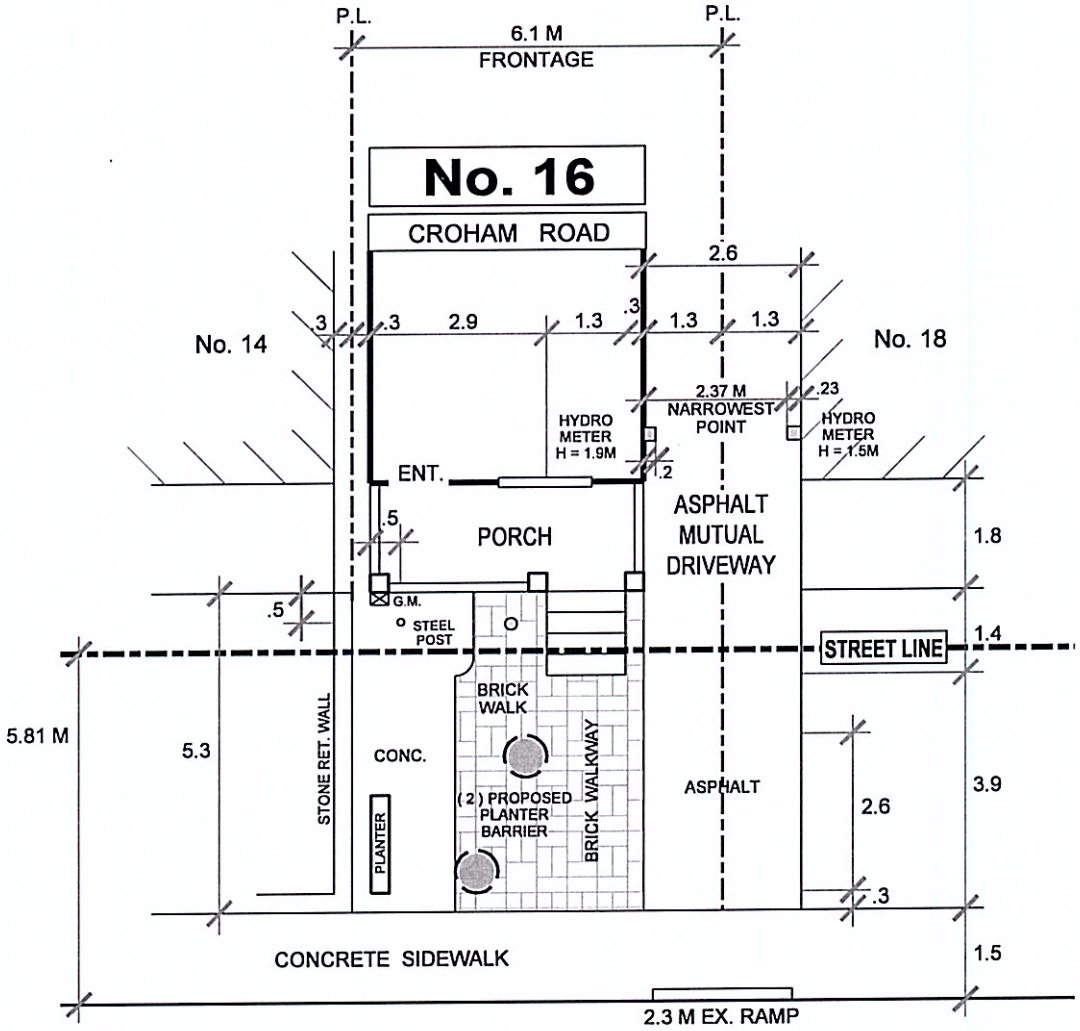

CROHAM ROAD

TRANSPORTATION SERVICES DIVISION
NORTH YORK DISTRICT
RIGHT OF WAY MANAGEMENT

NORTH

FRONT YARD PARKING **CHAPTER 918** **F.Y.P. - 96040**

		PRIVATE PROPERTY			STREET ALLOWANCE		
TOTAL PARKING AREA ON STREET ALLOWANCE		AREA M^2	%	CODE	AREA M^2	%	CODE
TOTAL AREA							
LANDSCAPED OPEN SPACE							
PAVED AREA							
SOFT LANDSCAPING							

REVISIONS	
Date	By
DEC.06'13	R.A.M.

DRAWN BY: R. MUNSON DATE: JULY 17, 2013 SCALE: 1:100