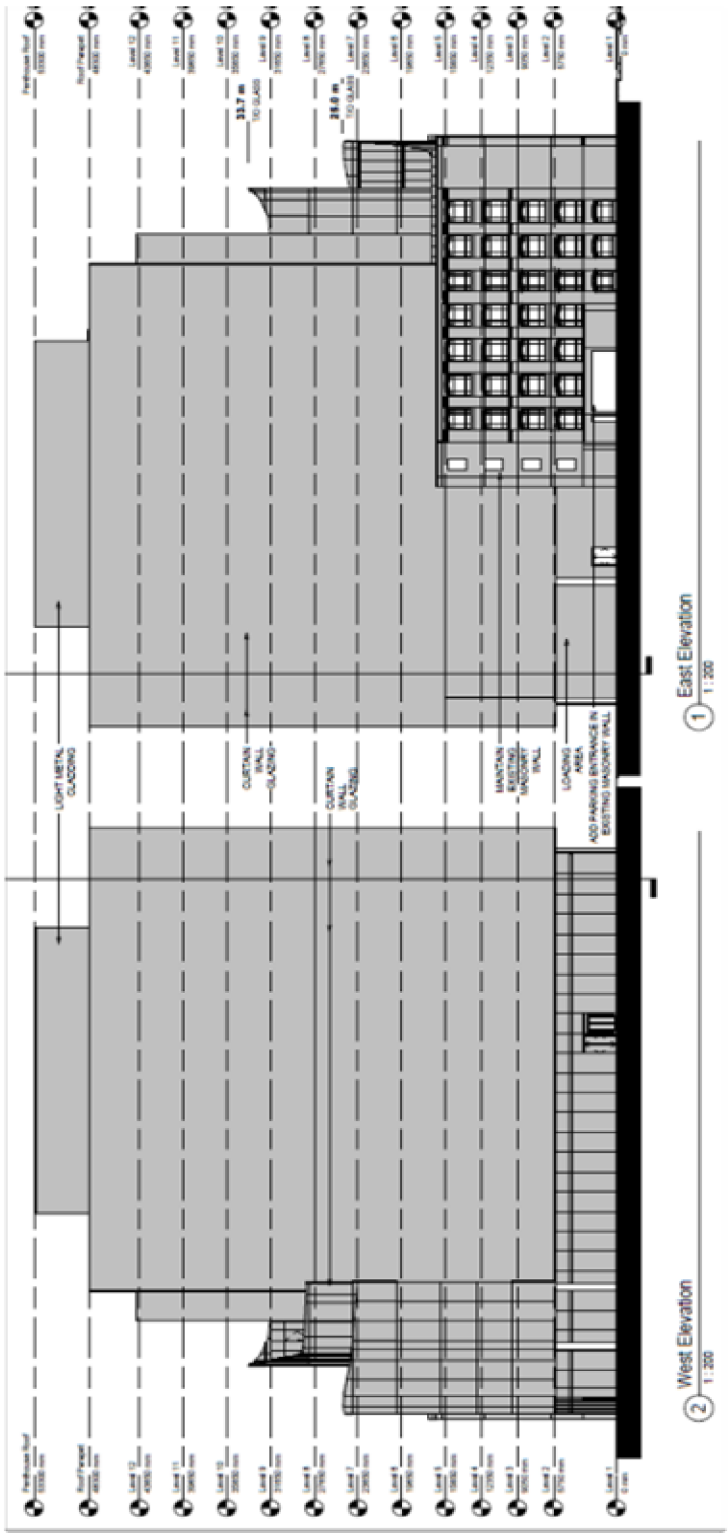PROPOSED EAST & WEST ELEVATIONS: 489 KING ST WEST ATTACHMENT NO. 6