ATTACHMENT NO. 7
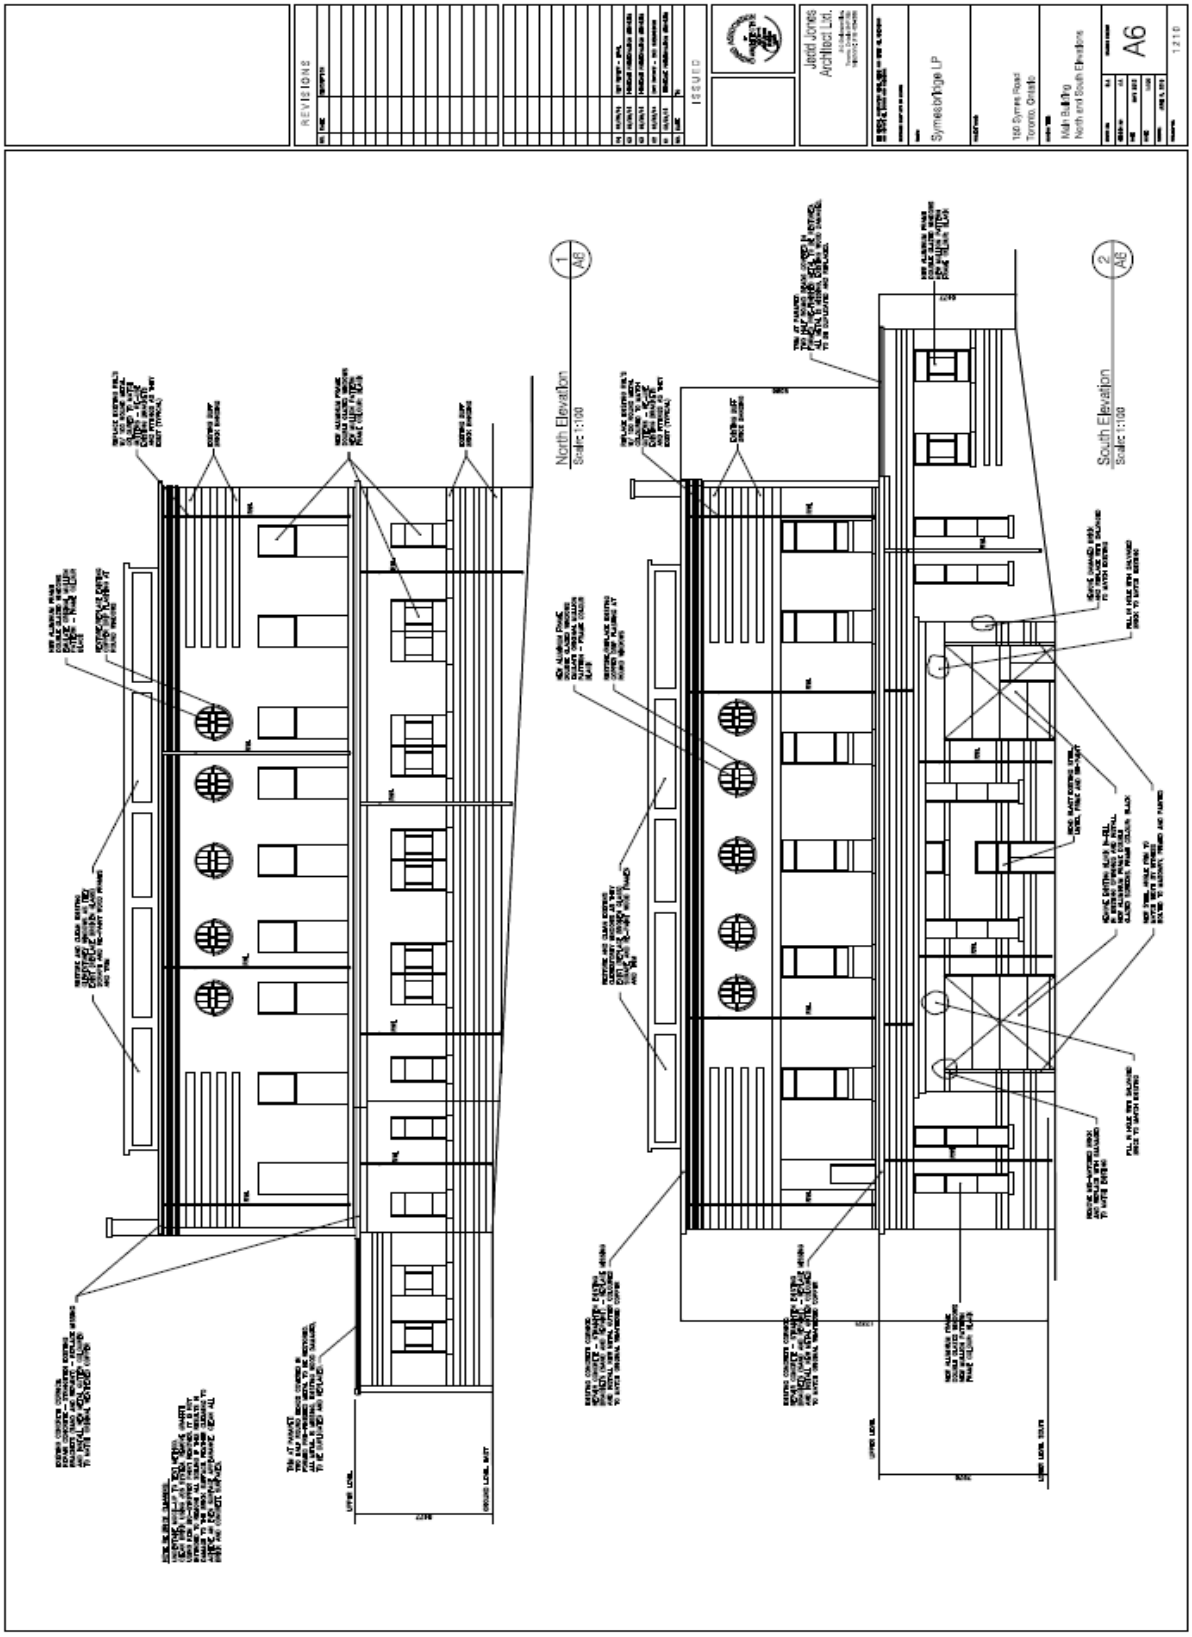
PROPOSAL: NORTH AND SOUTH ELEVATIONS, 150 SYMES ROAD