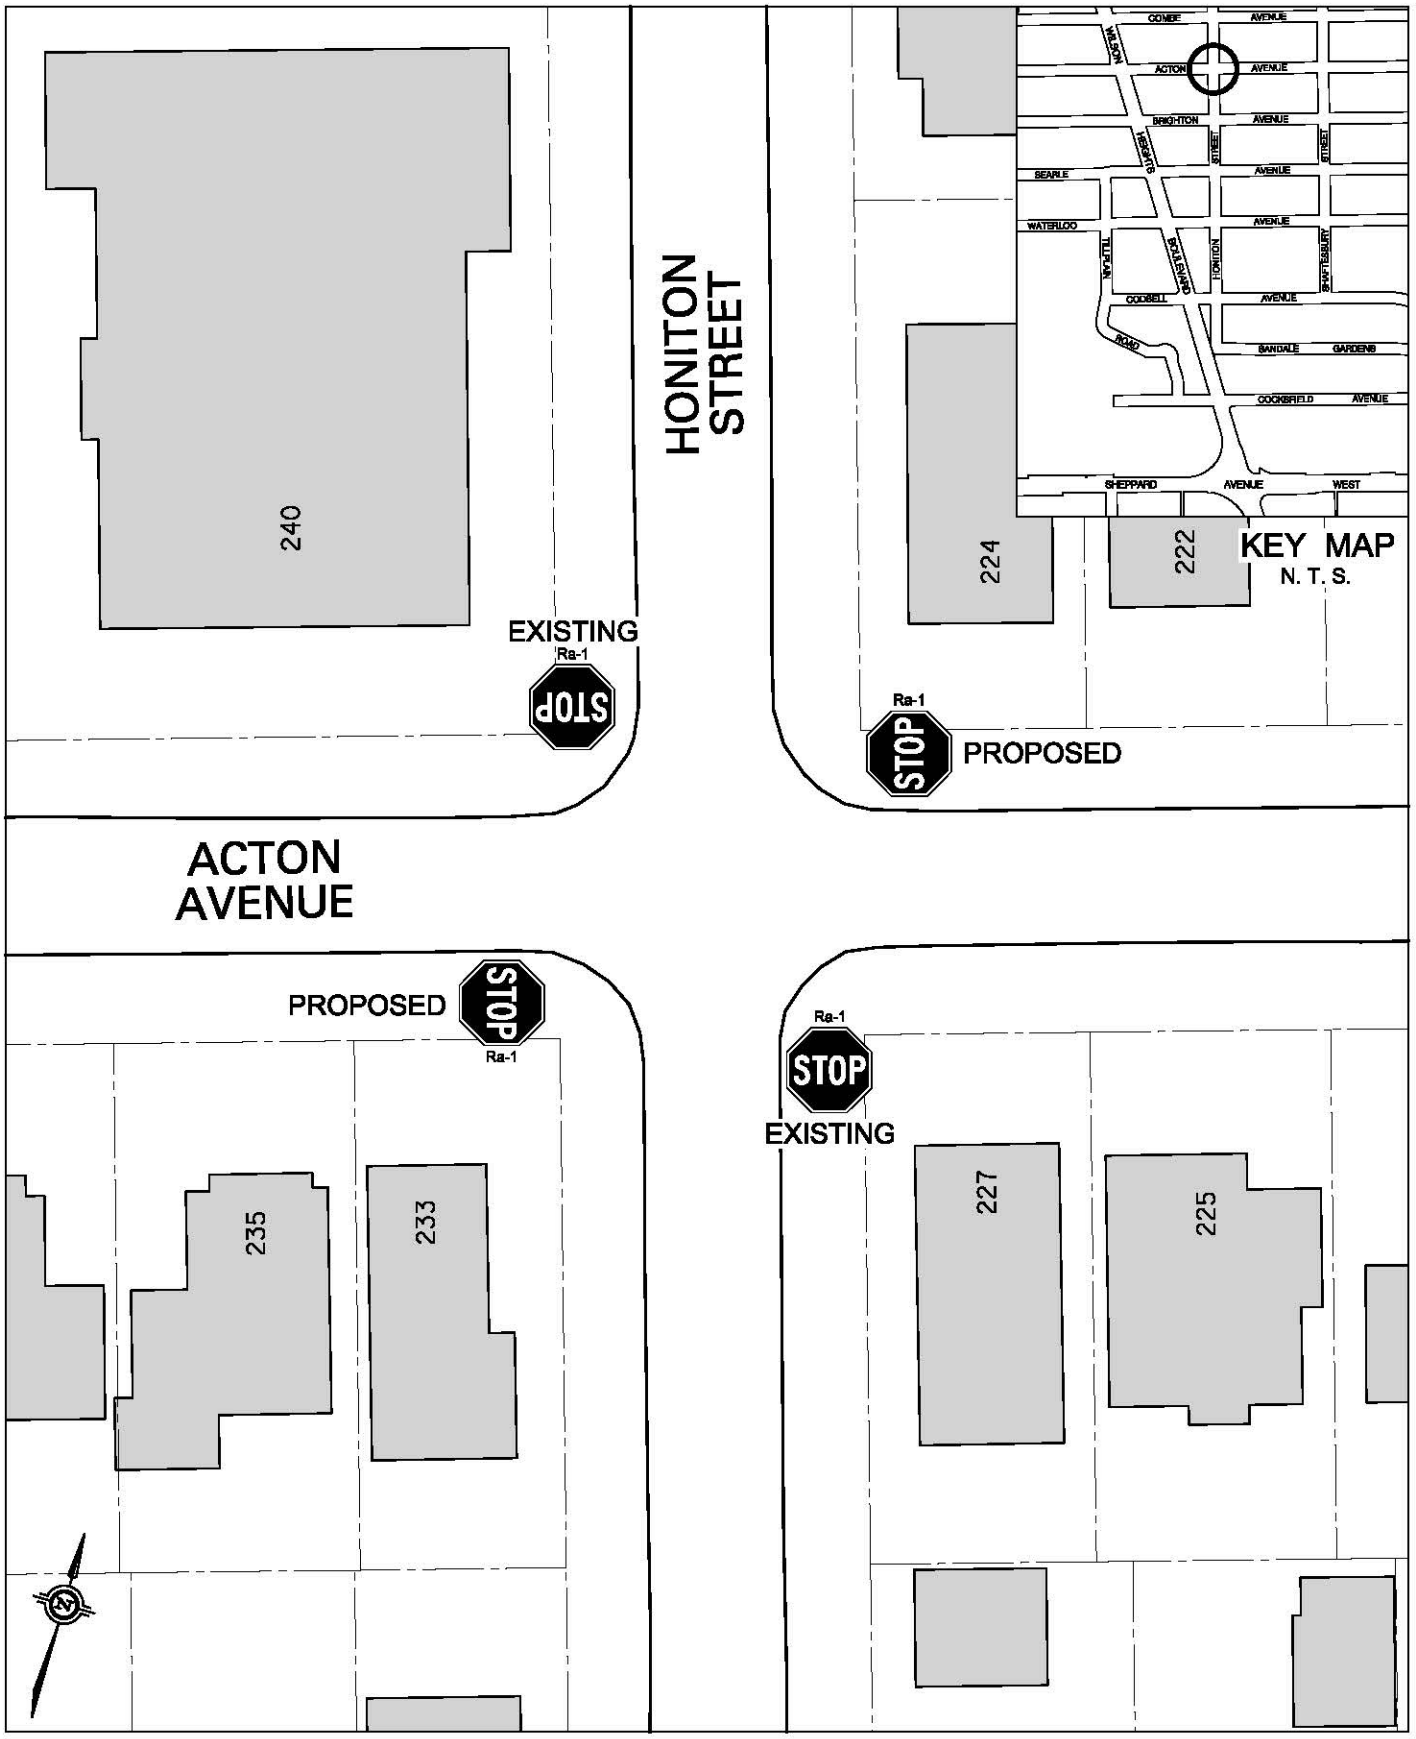



TORONTO

Transportation Services

North York District

| | | |
|---|---|---|
| SCALE: 1 : 500 | ACTON AVENUE & HONITON STREET<br>ALL-WAY STOP CONTROL | FILE NUMBER:<br>NYRD15 - 0041.DGN |
| DATE: APR. 2015 | | ATTACHMENT 1 / WARD 10 |
| DRAFTING: A. A. | | |