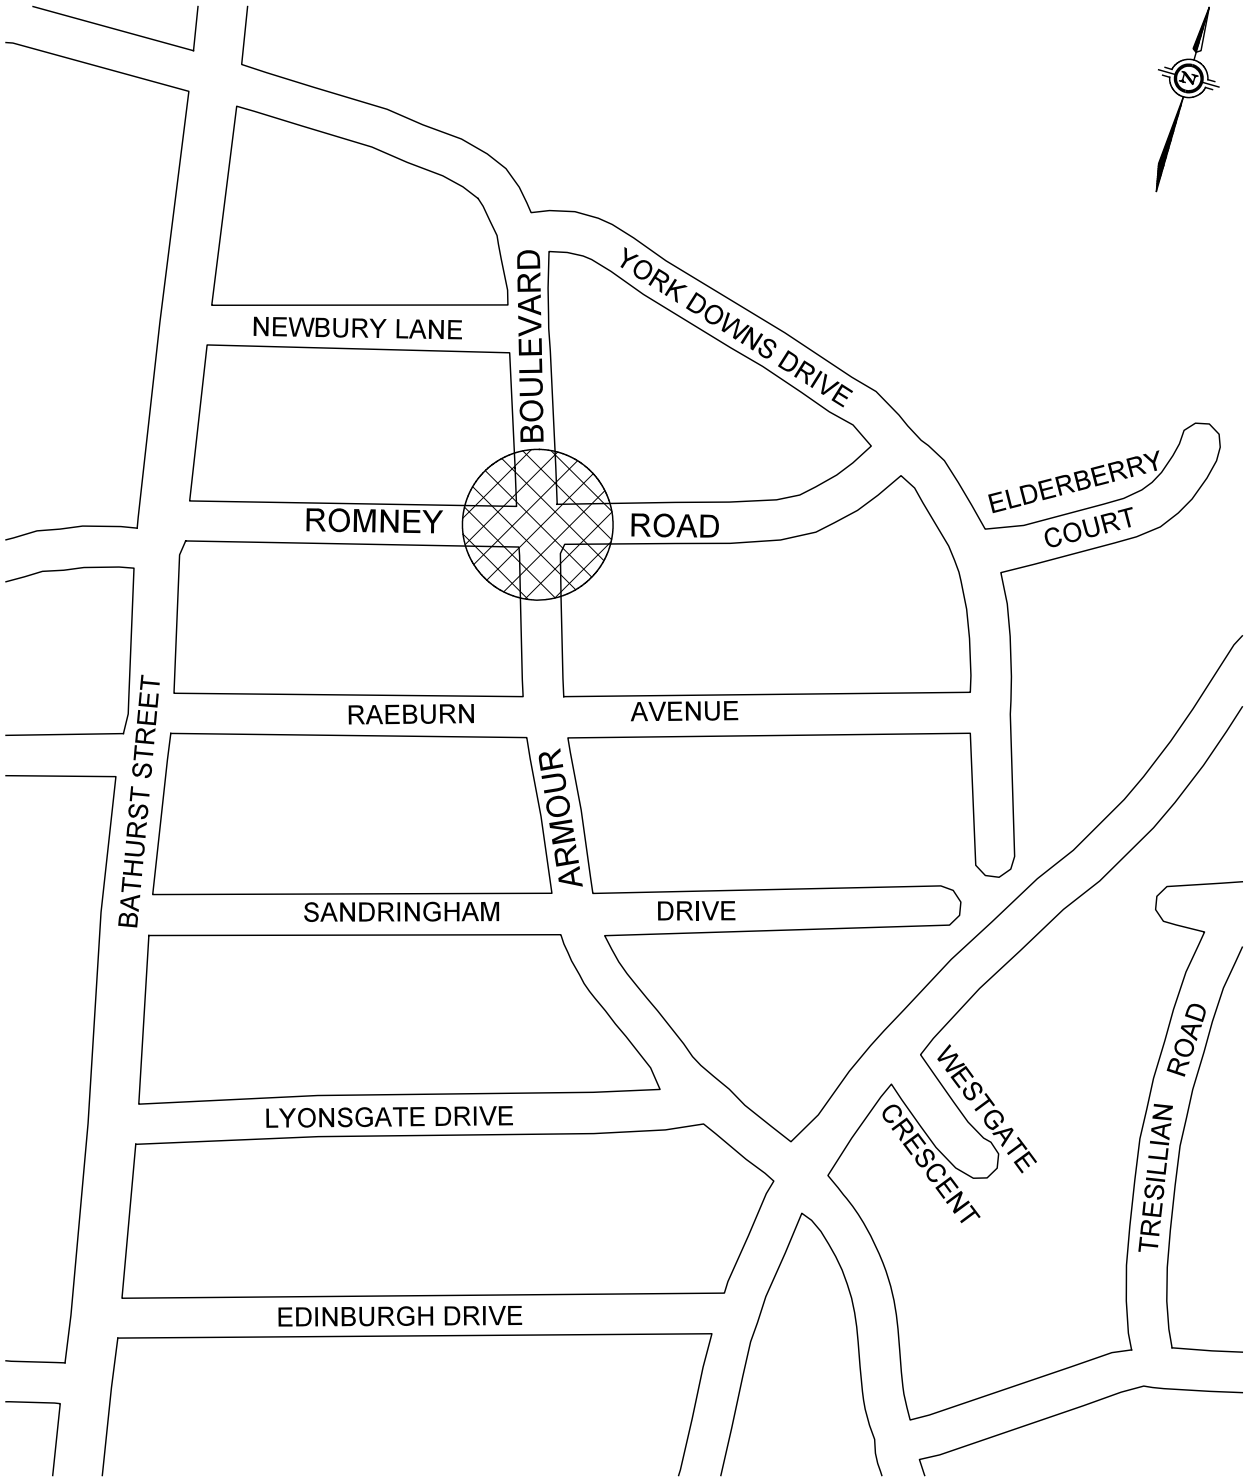


LEGEND

REQUESTED ALL WAY STOP
(NOT WARRANTED)

NOTE:
INFORMATION ON THIS PLAN IS BASED ON OFFICE RECORDS AND IS SUBJECT TO FIELD VERIFICATION.

TORONTO

Transportation Services

North York District

SCALE: N.T.S.	INTERSECTION OF ARMOUR BOULEVARD AND ROMNEY ROAD REQUESTED ALL WAY STOP CONTROL	FILE NUMBER: NY - 13 - 0009.DGN
DATE: OCTOBER, 2013		ATTACHMENT 1 / WARD 10
DRAFTING: S.J.L.		