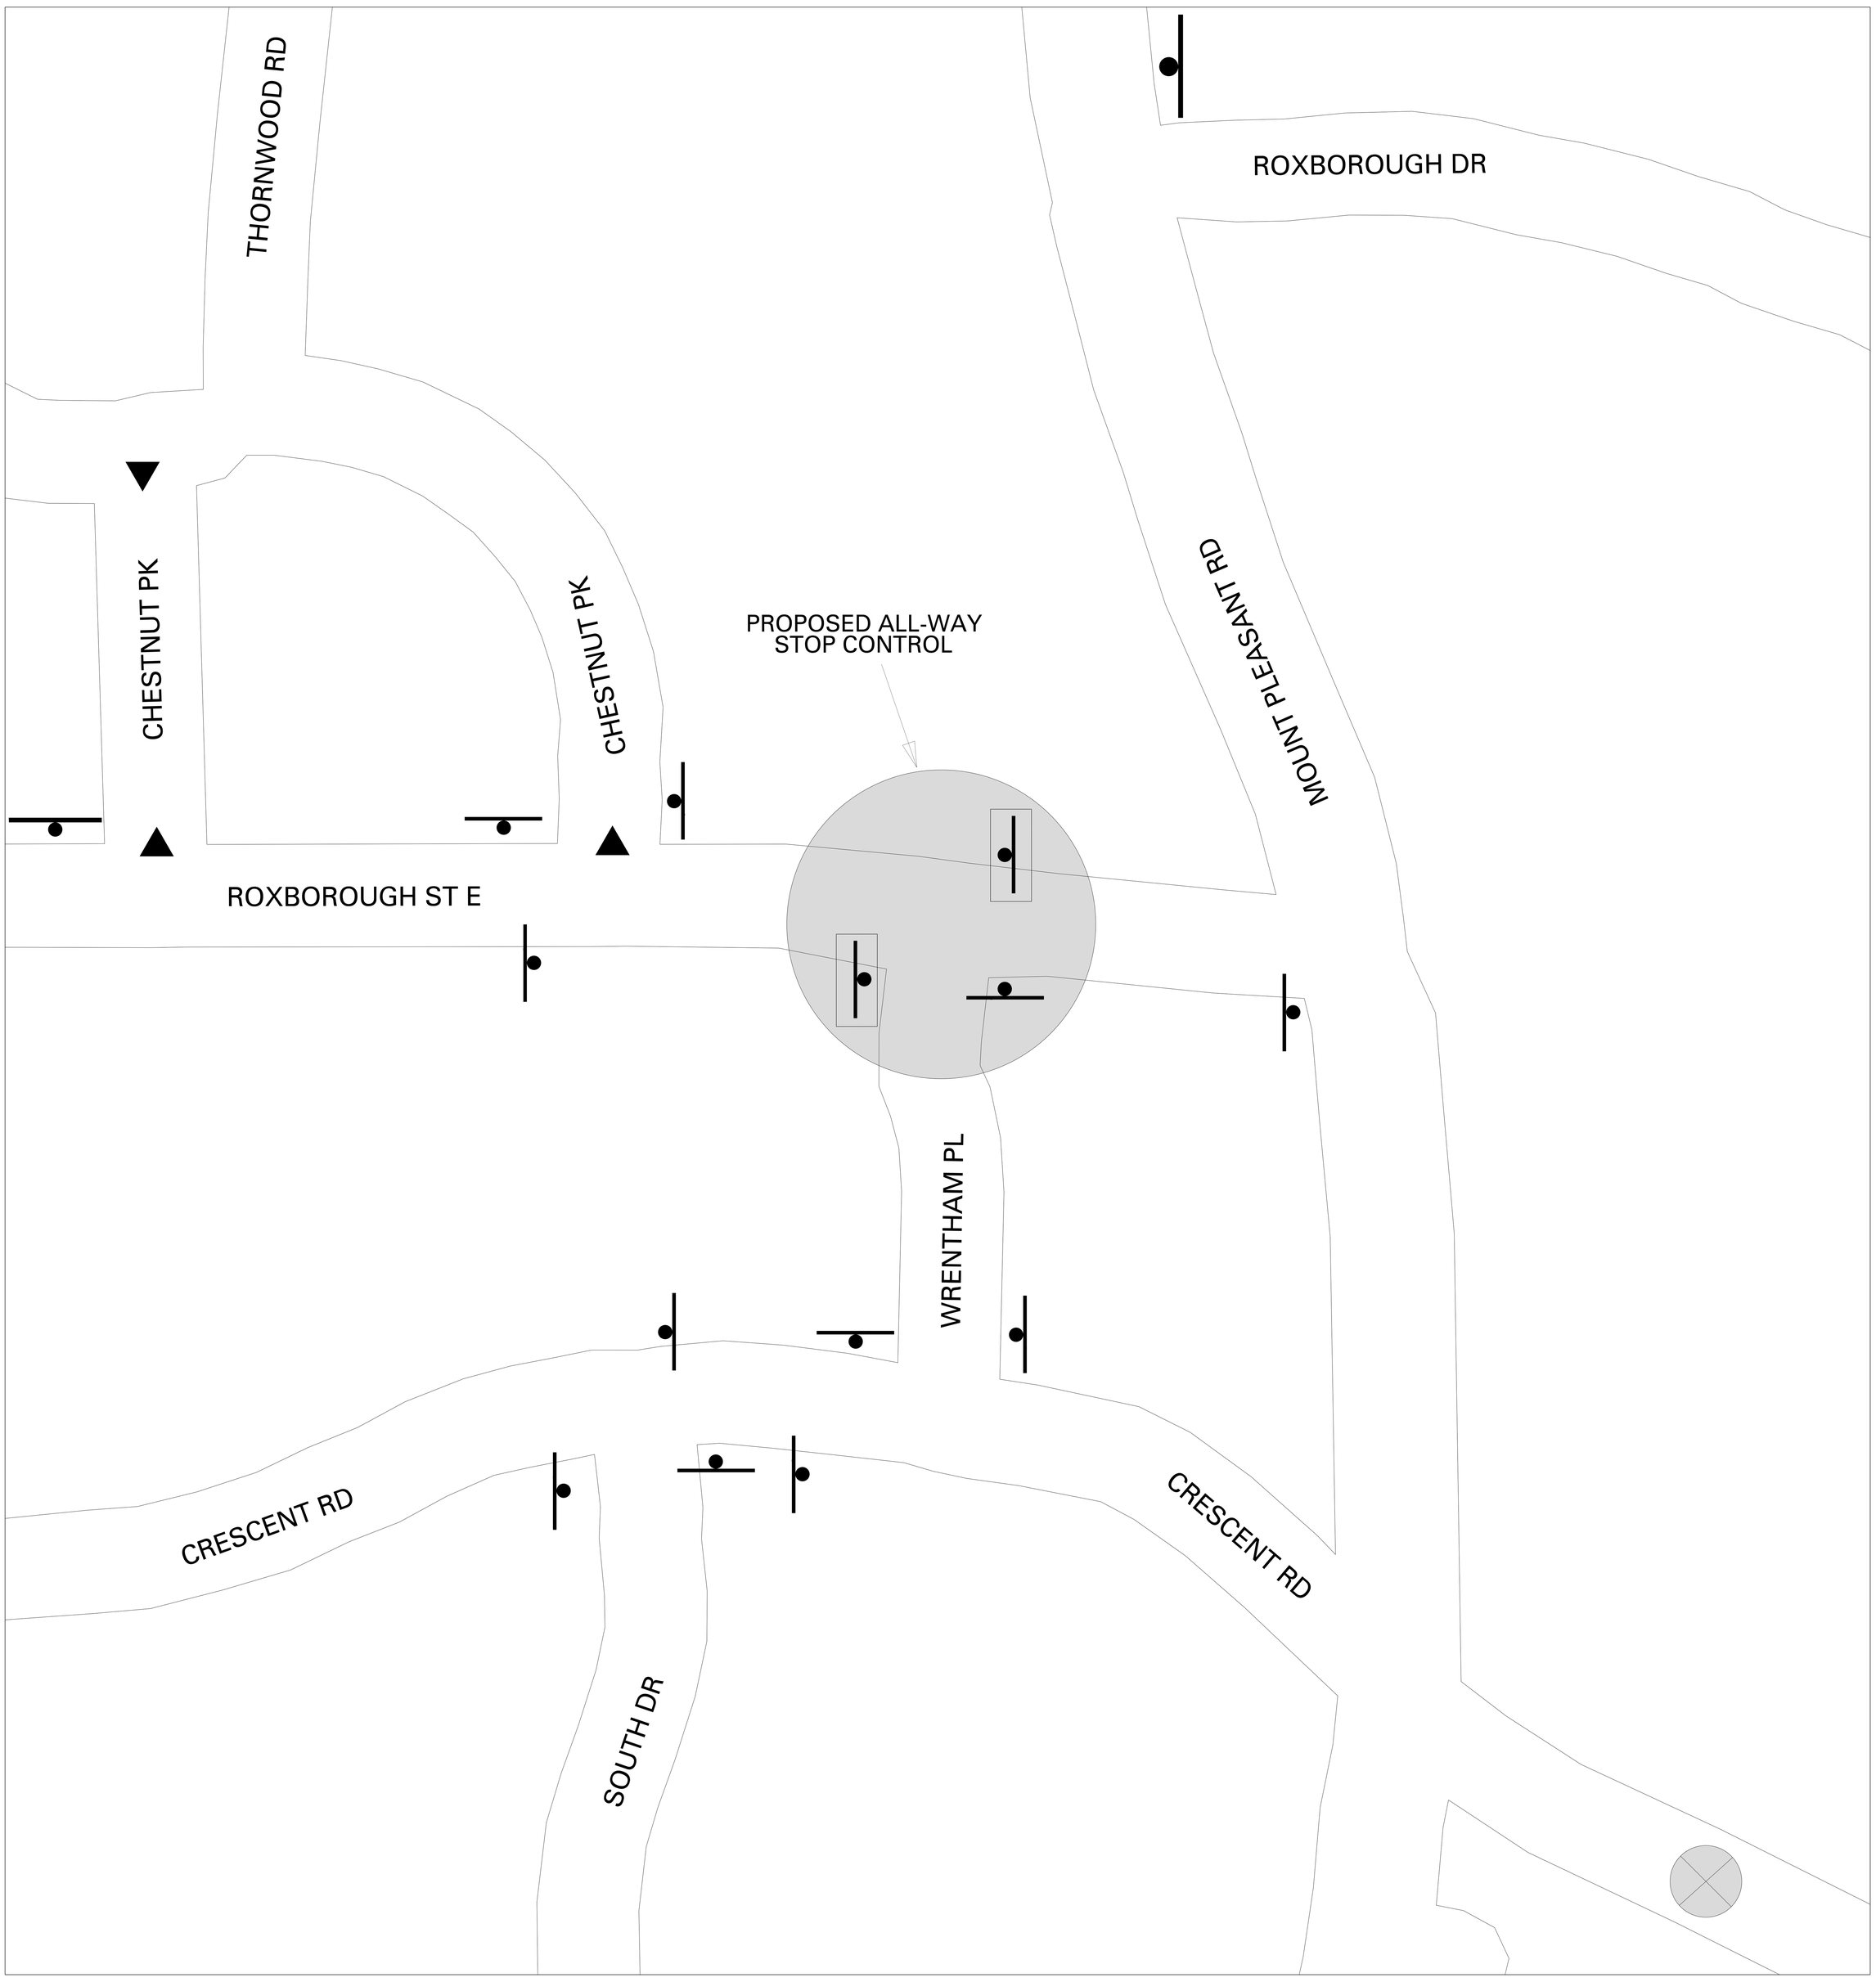

TRAFFIC CONTROL LEGEND

- PROPOSED STOP SIGN
- EXISTING STOP SIGN
- PEDESTRIAN CROSSOVER
- YIELD SIGN

NOTE:

INFORMATION ON THIS PLAN IS BASED ON OFFICE RECORDS AND IS SUBJECT TO FIELD VERIFICATION.

WRENTHAM PL AT ROXBOROUGH ST E
PROPOSED ALL-WAY STOP CONTROL

TJ.A.

DWG. NO. 421G-1640 N.T.S. DECEMBER, 2014 TRANSPORTATION SERVICES TORONTO & EAST YORK DISTRICT