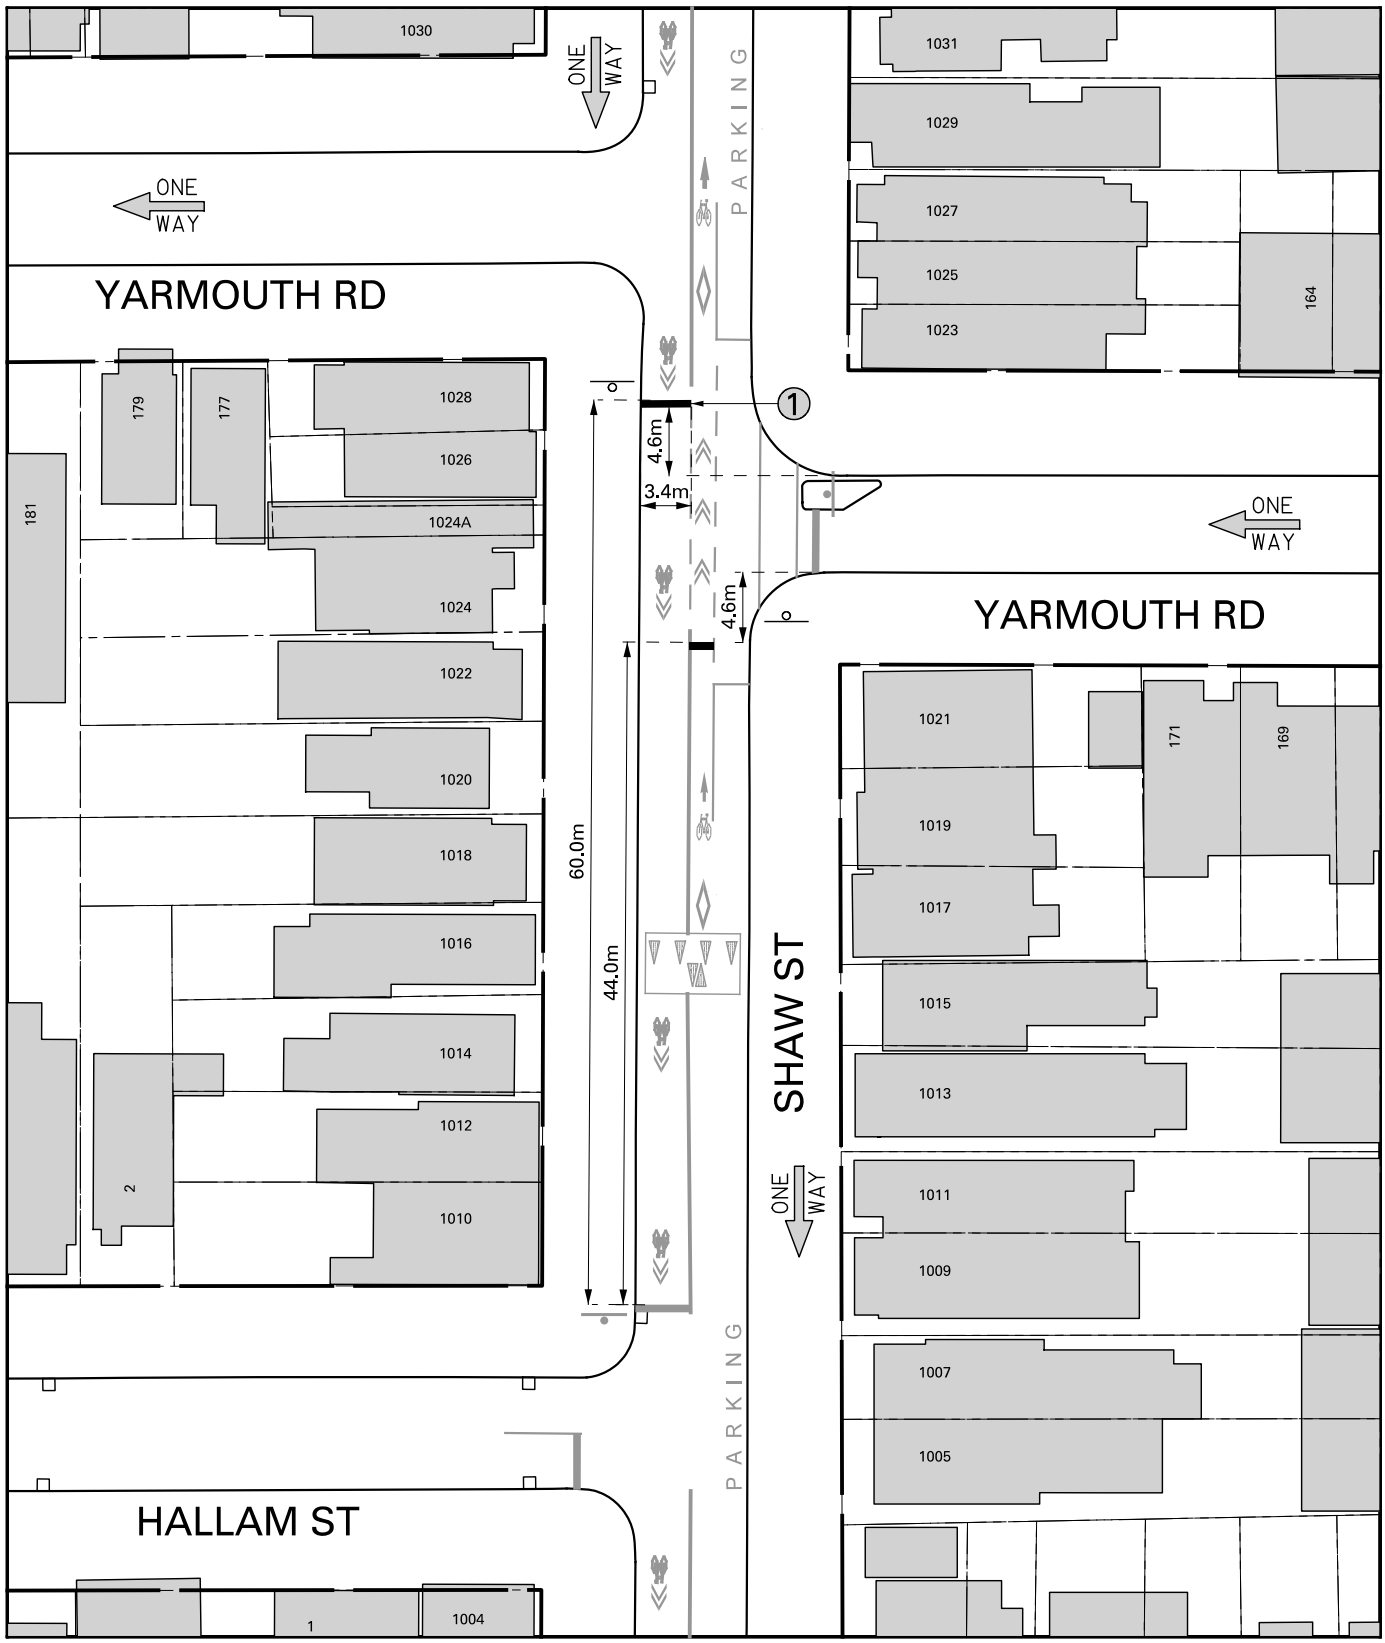

LEGEND

1 REQUESTED 50cm STOP BAR

REQUESTED STOP SIGN

EXISTING STOP SIGN

NOTE:

1. REQUESTED PAVMENT MARKINGS ARE DEPICTED IN BLACK. EXISTING MARKINGS ARE DEPICTED IN GREY.
2. INFORMATION ON THIS PLAN IS BASED ON OFFICE RECORDS AND IS SUBJECT TO FIELD VERIFICATION.
3. ALL DIMENSIONS ARE APPROXIMATE.

SHAW ST AT YARMOUTH RD: REQUESTED ALL-WAY STOP CONTROL

TJ.A.

DWG. NO. 421G-1938 OCTOBER, 2015 TRANSPORTATION SERVICES TORONTO & EAST YORK DISTRICT