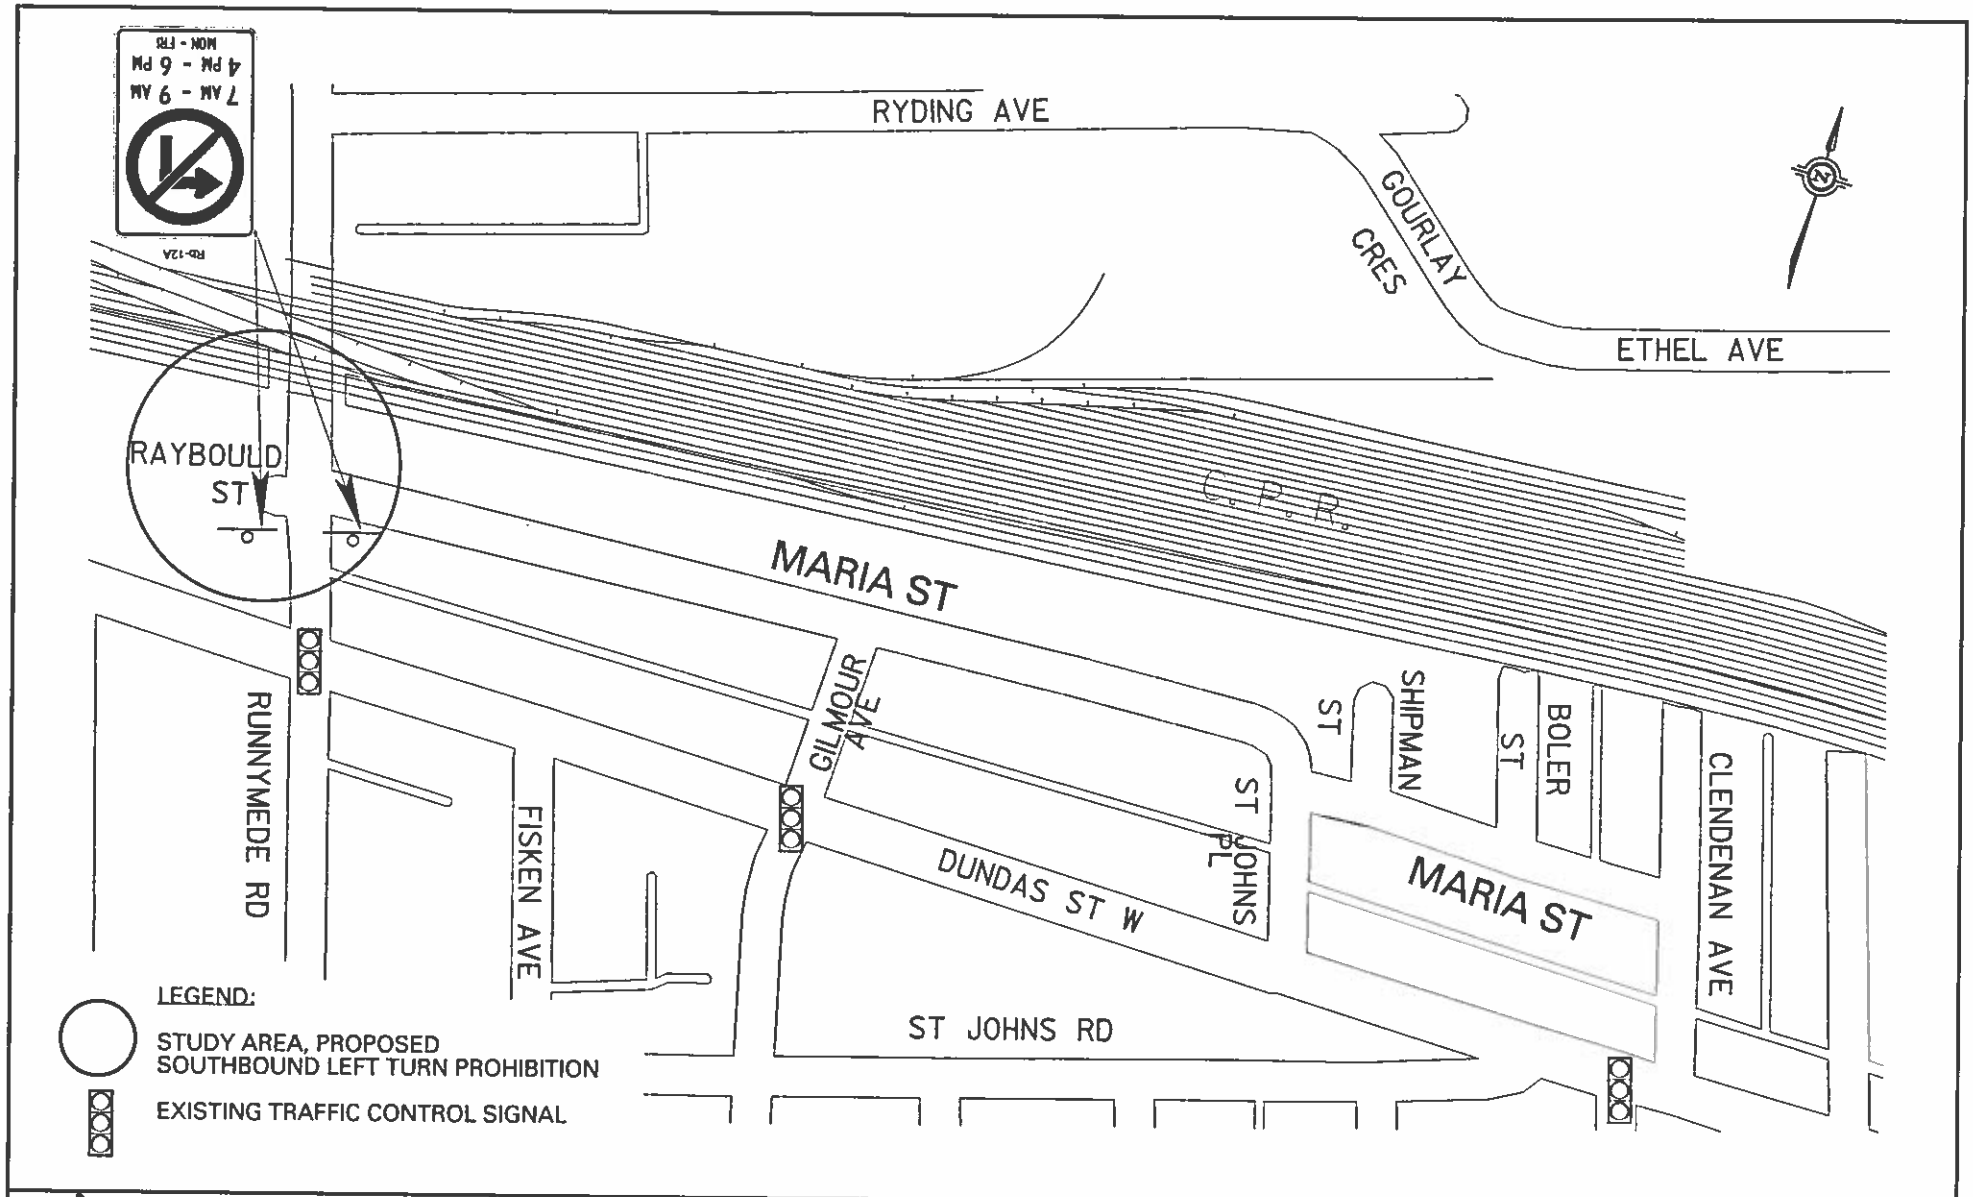

TORONTO

Transportation Services

Etobicoke York District

SCALE: N. T. S.	MARIA STREET RUNNYMEDE ROAD PROPOSED SOUTHBOUND LEFT TURN PROHIBITION	FILE NUMBER: EY16-35.DGN
DATE: MARCH 2016		ATTACHMENT 1 / WARD 13
DRAFTING: P. B.		