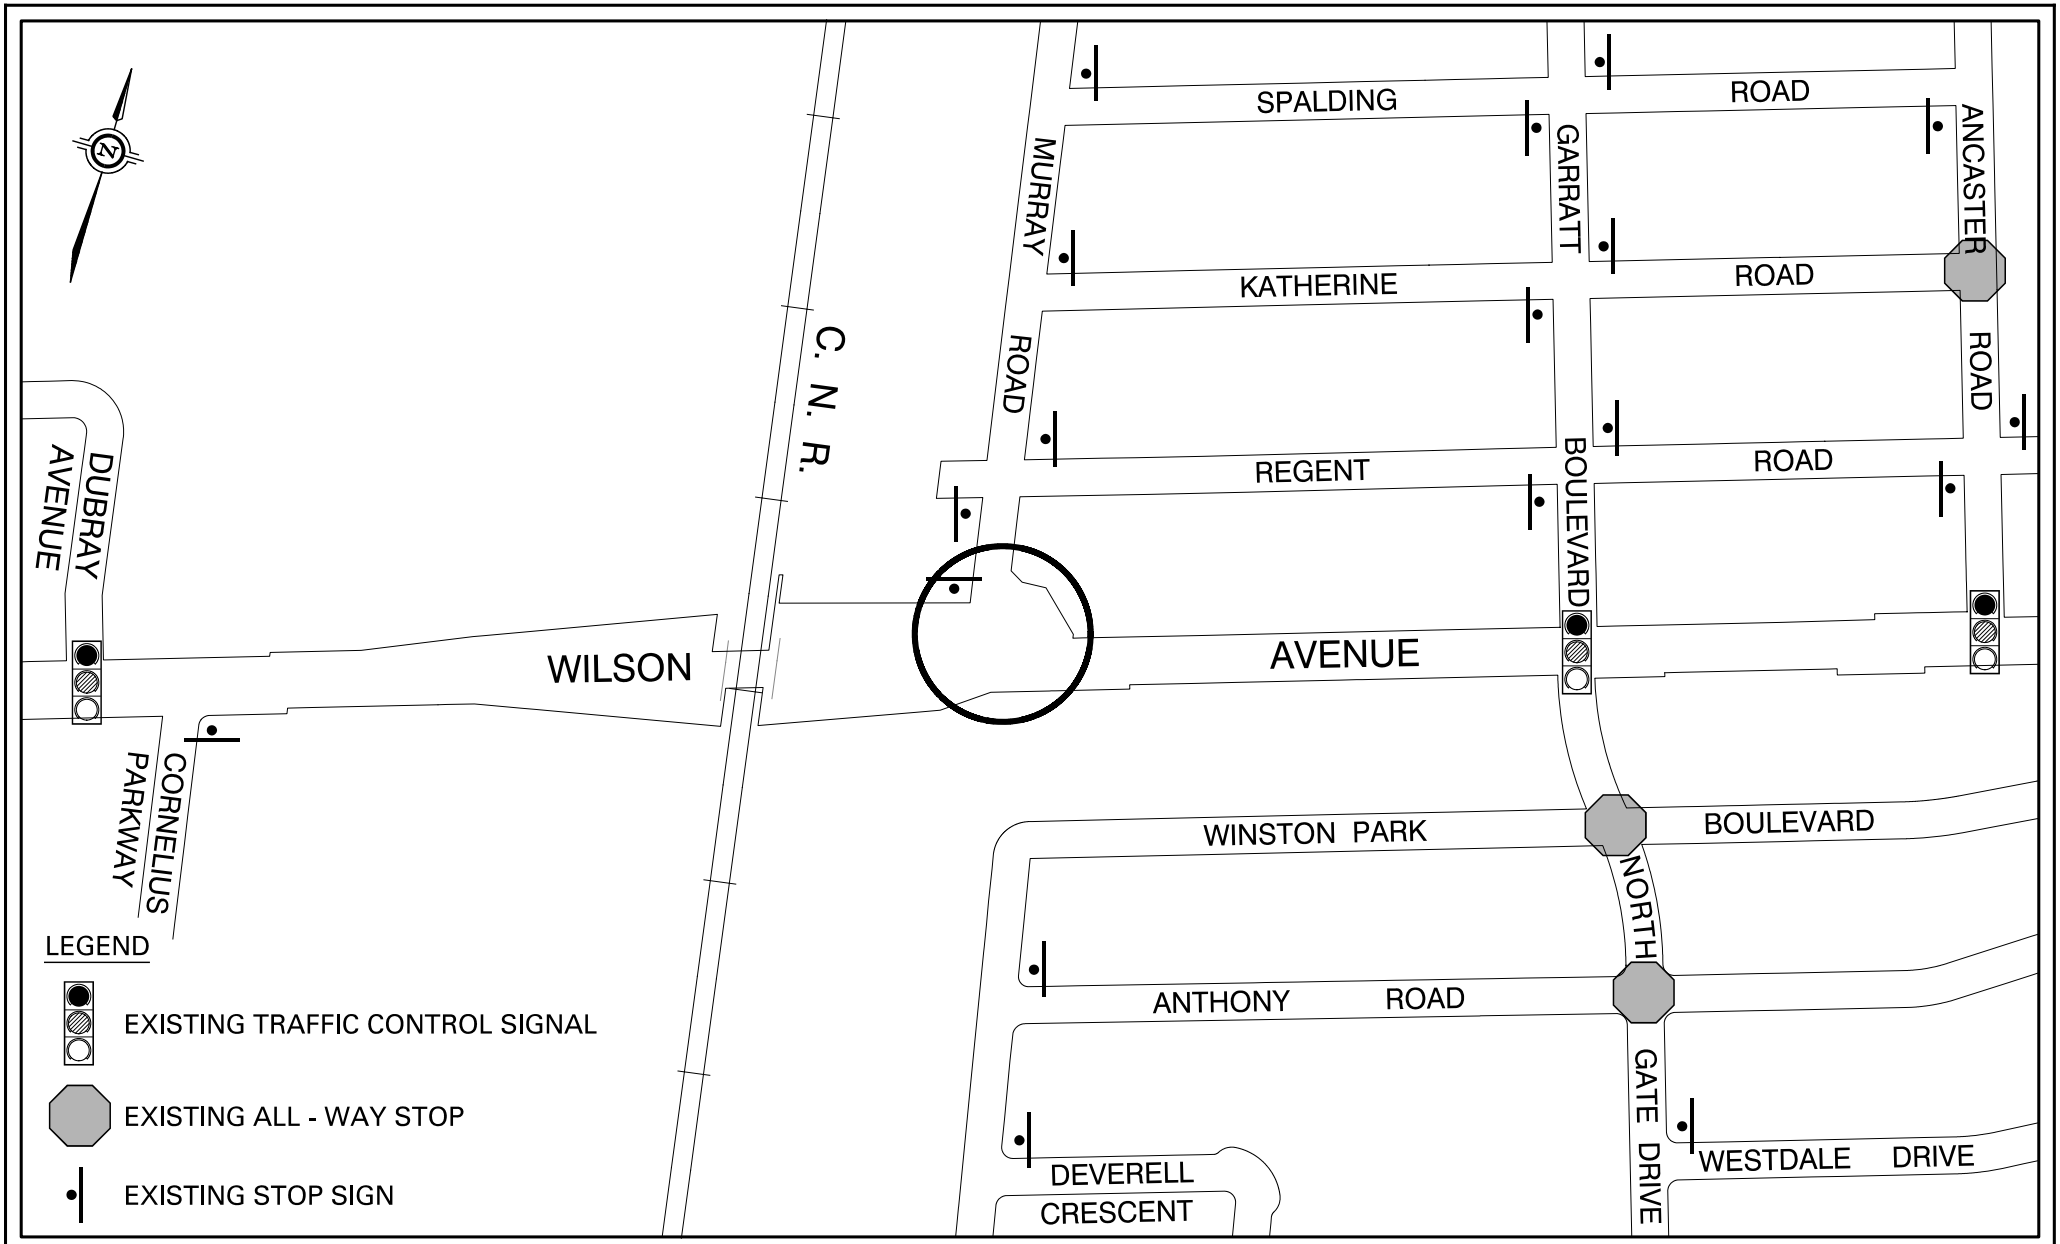

TORONTO

Transportation Services

North York District

SCALE: N. T. S.	WILSON AVENUE & MURRAY ROAD TRAFFIC CONTROL SIGNAL	FILE NUMBER: NYRD16 - 0010.DGN
DATE: FEB. 2016		ATTACHMENT 1 / WARD 9
DRAFTING: A. A.		