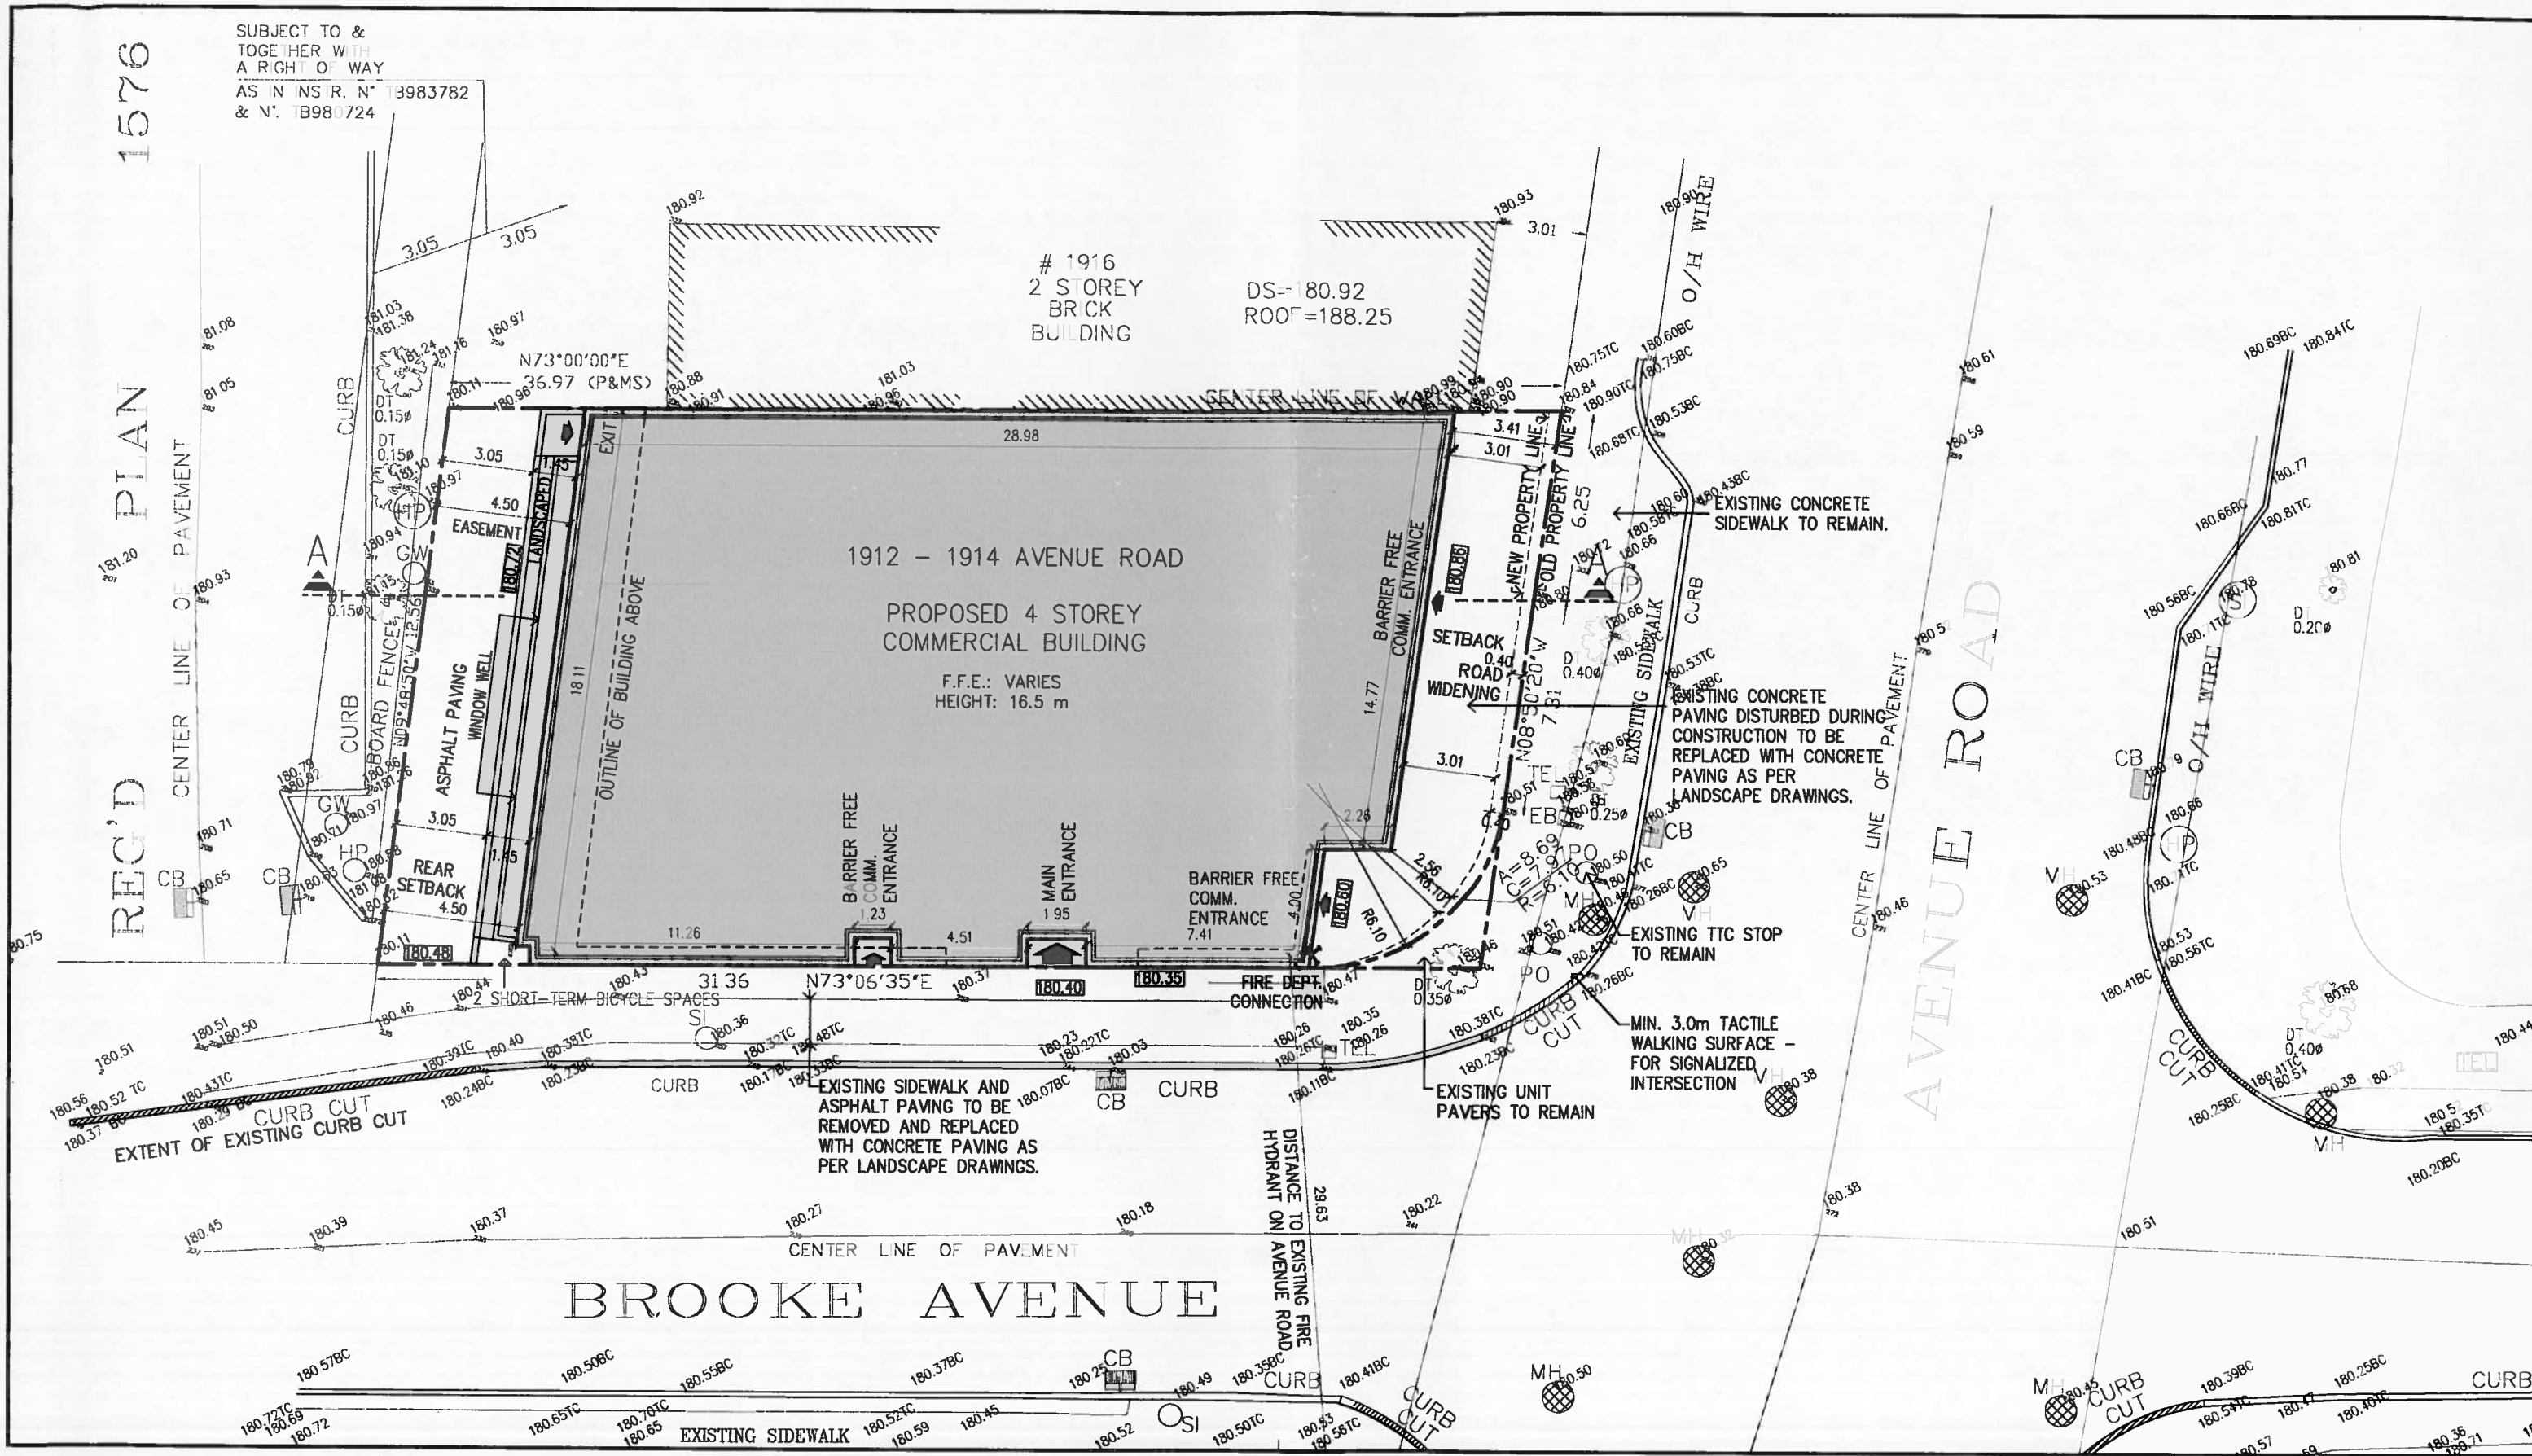

Attachment 2

ICON Architects Inc.
4789 Yonge Street Suite 813, Toronto, Ontario M2N 0G3 T:416-224-0505 F:416-224-0504

N

1912-1914 Avenue Road SITE PLAN

Scale: 1:200
Date: APR. 15, 2016
Project No. 14106 Drawing No. 1