PW15.11
Attachment 4

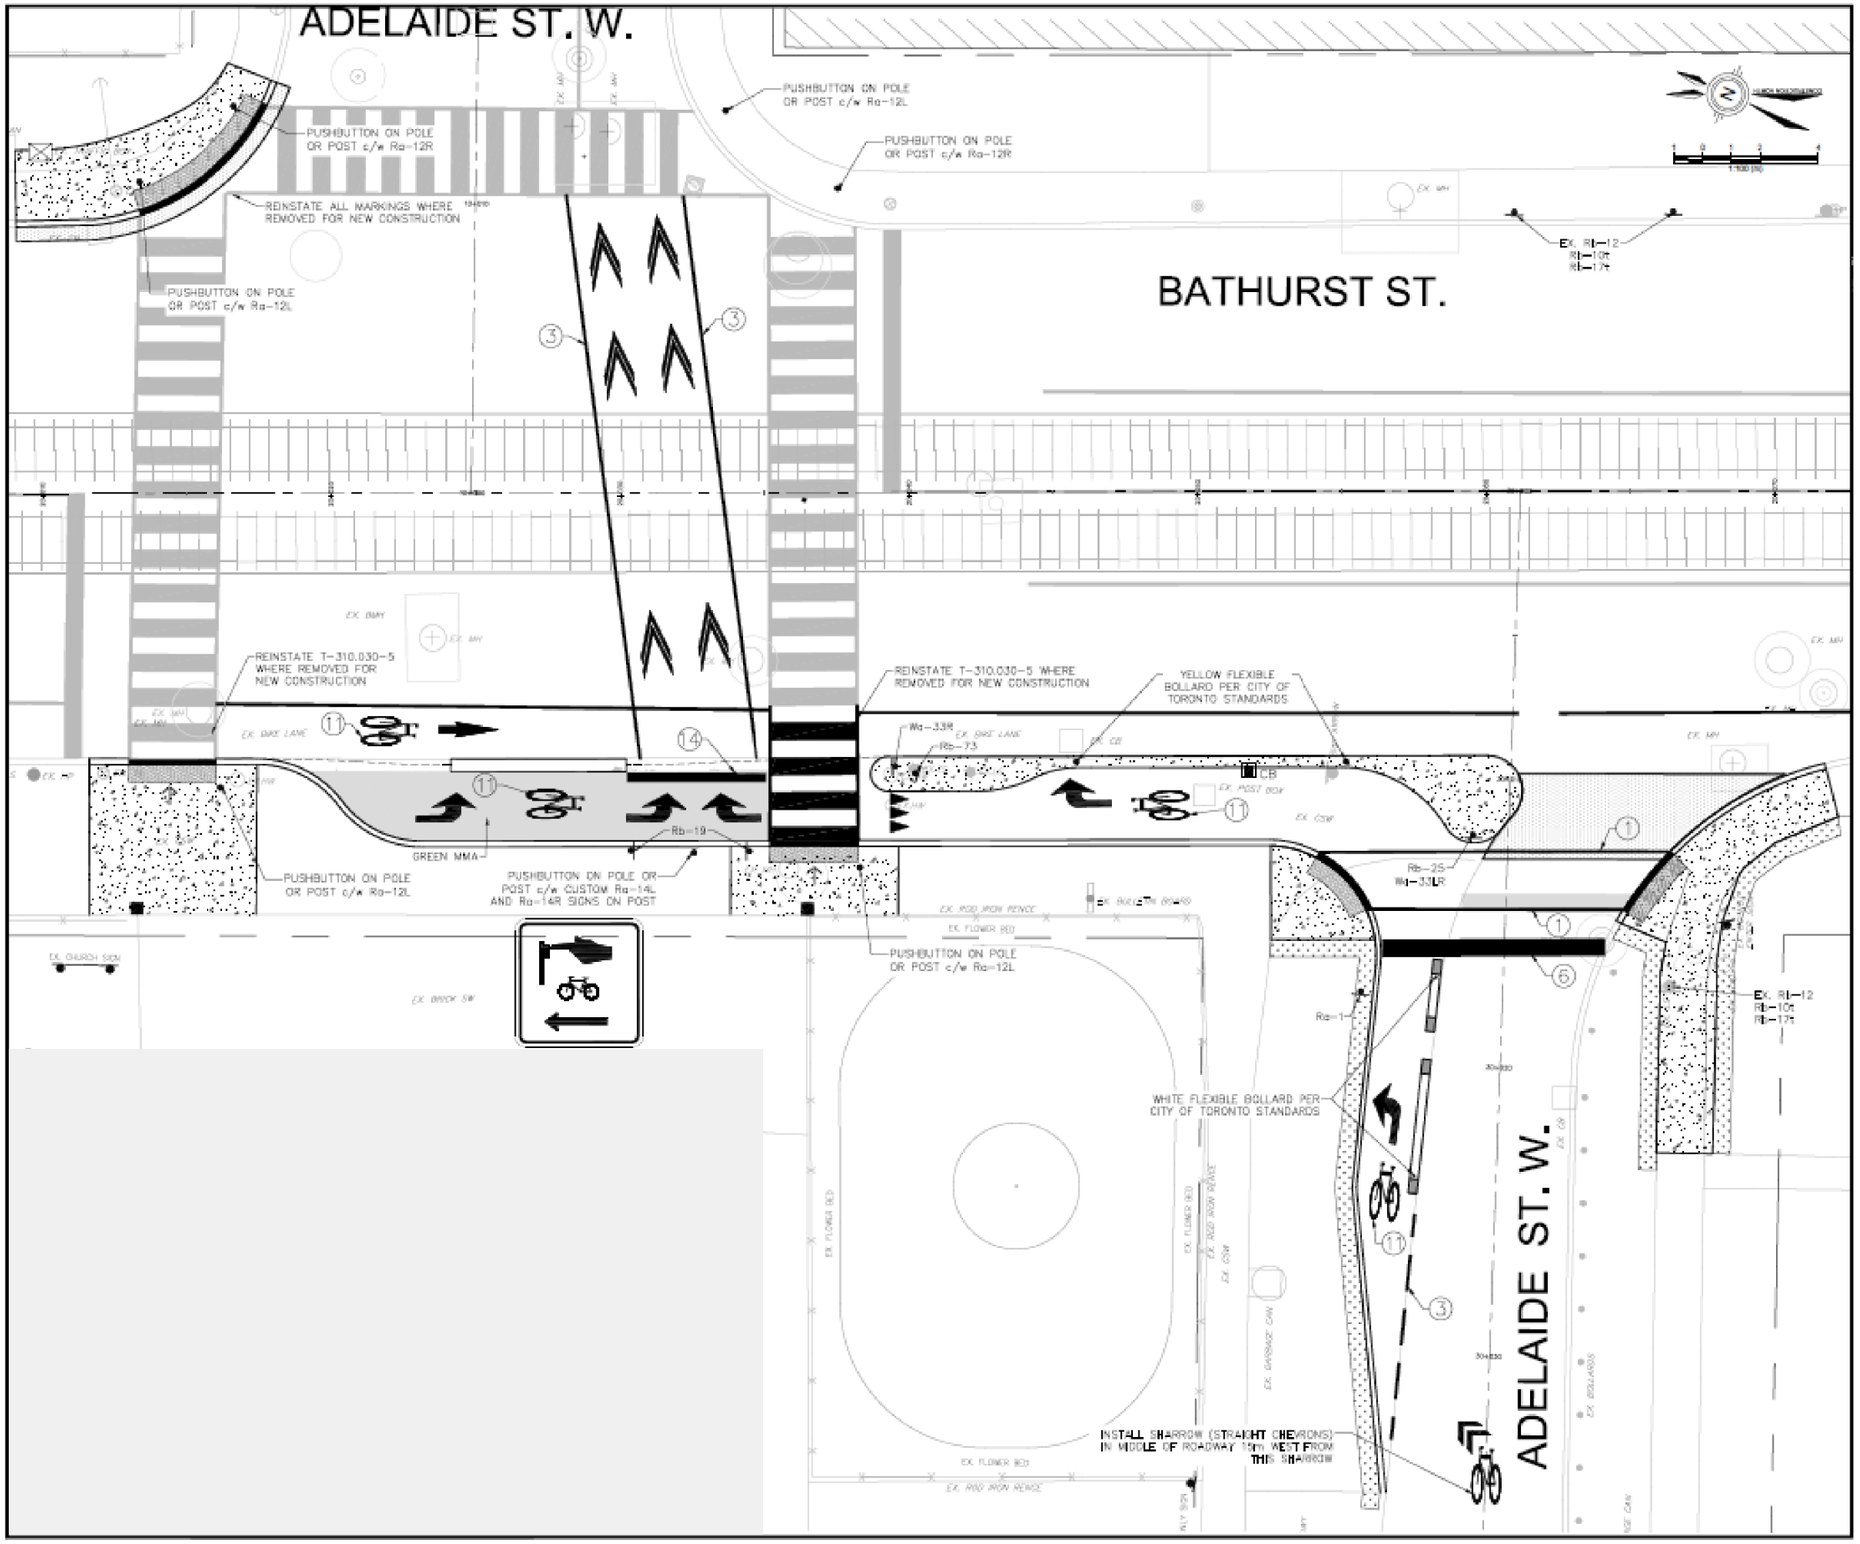

ATTACHMENT 4: ADELAIDE ST W. AND BATHURST ST INTERSECTION IMPROVEMENT

DWG. NO. 421PO237b | AUGUST, 2016 | TRANSPORTATION SERVICES | CYCLING INFRASTRUCTURE & PROGRAMS