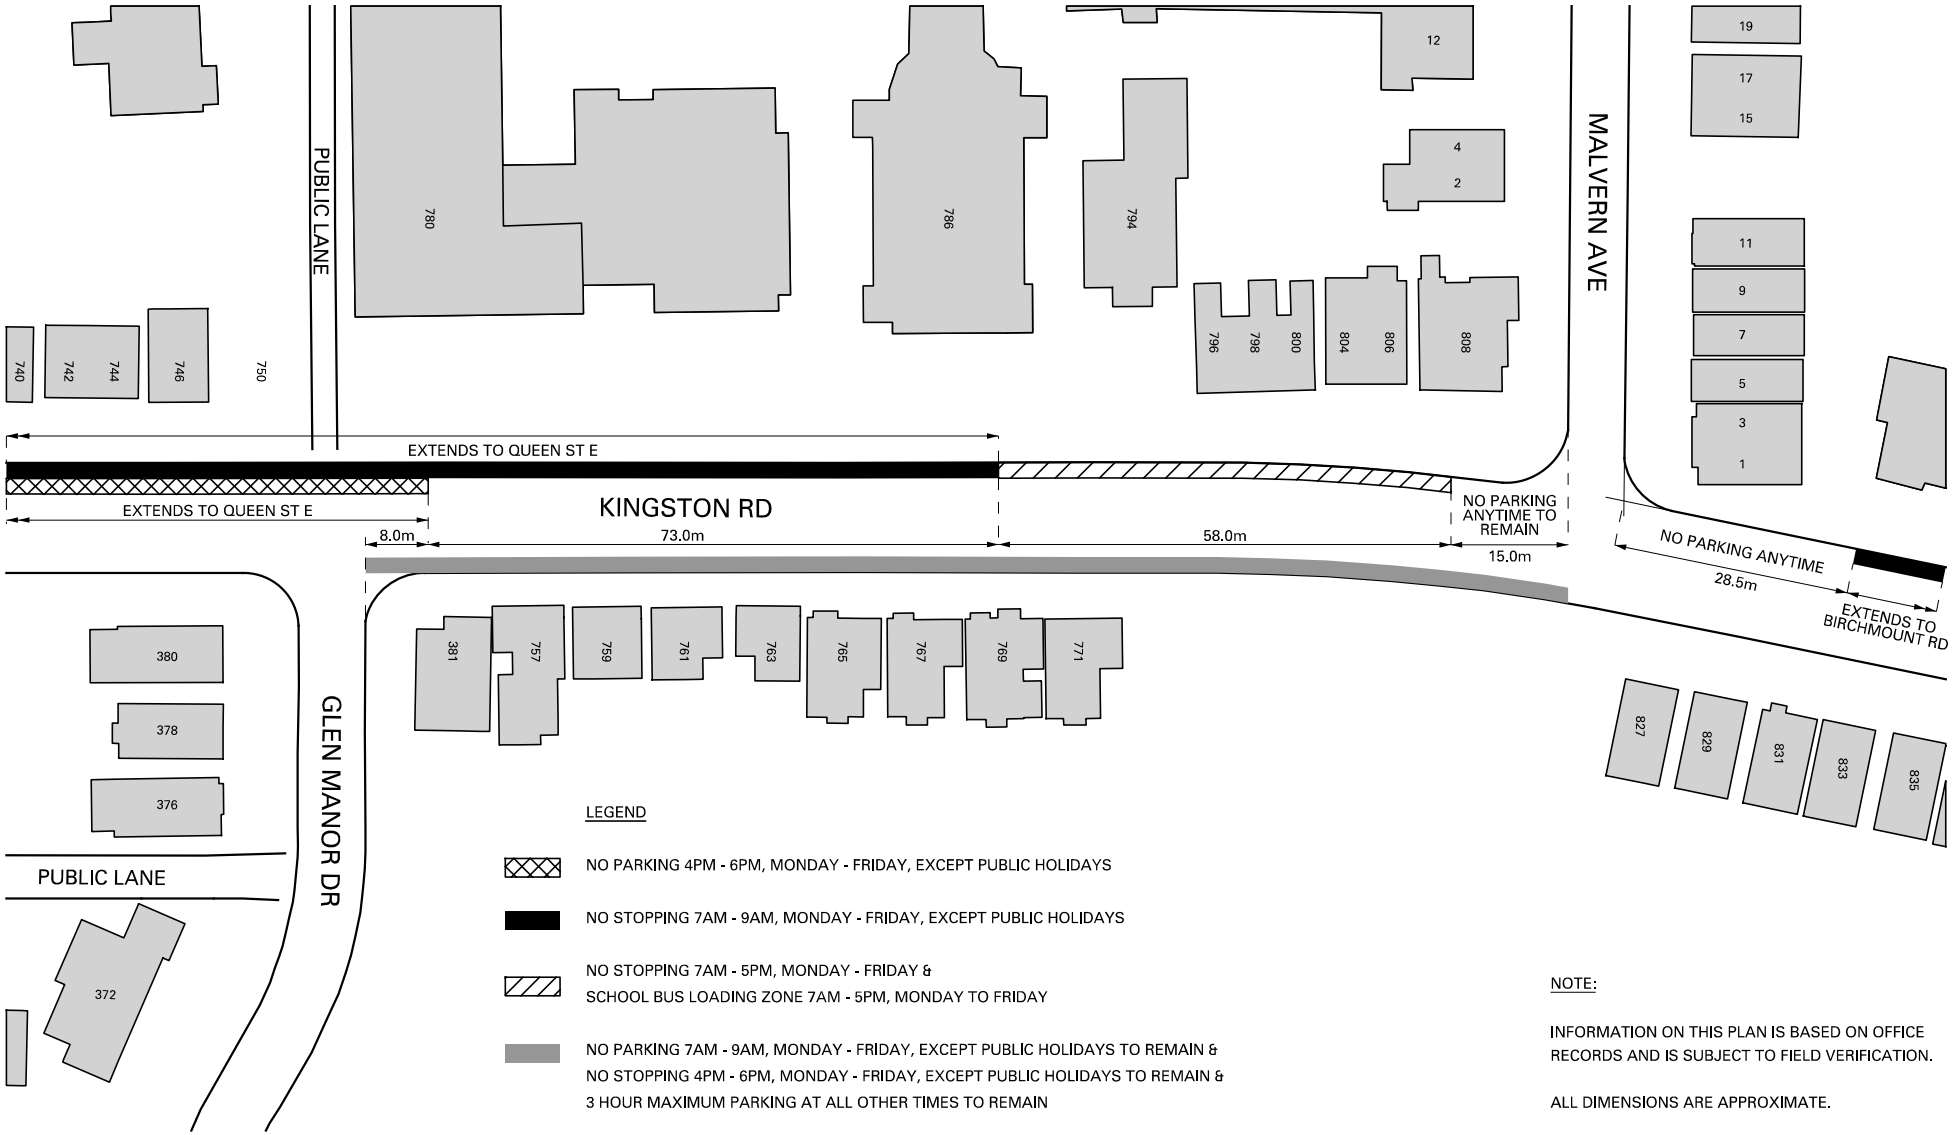

KINGSTON RD: GLEN MANOR DR TO MALVERN AVE
PROPOSED PARKING REGULATIONS

DWG. NO. 421G-2103 O.P. MAY, 2016 TRANSPORTATION SERVICES TORONTO & EAST YORK DISTRICT