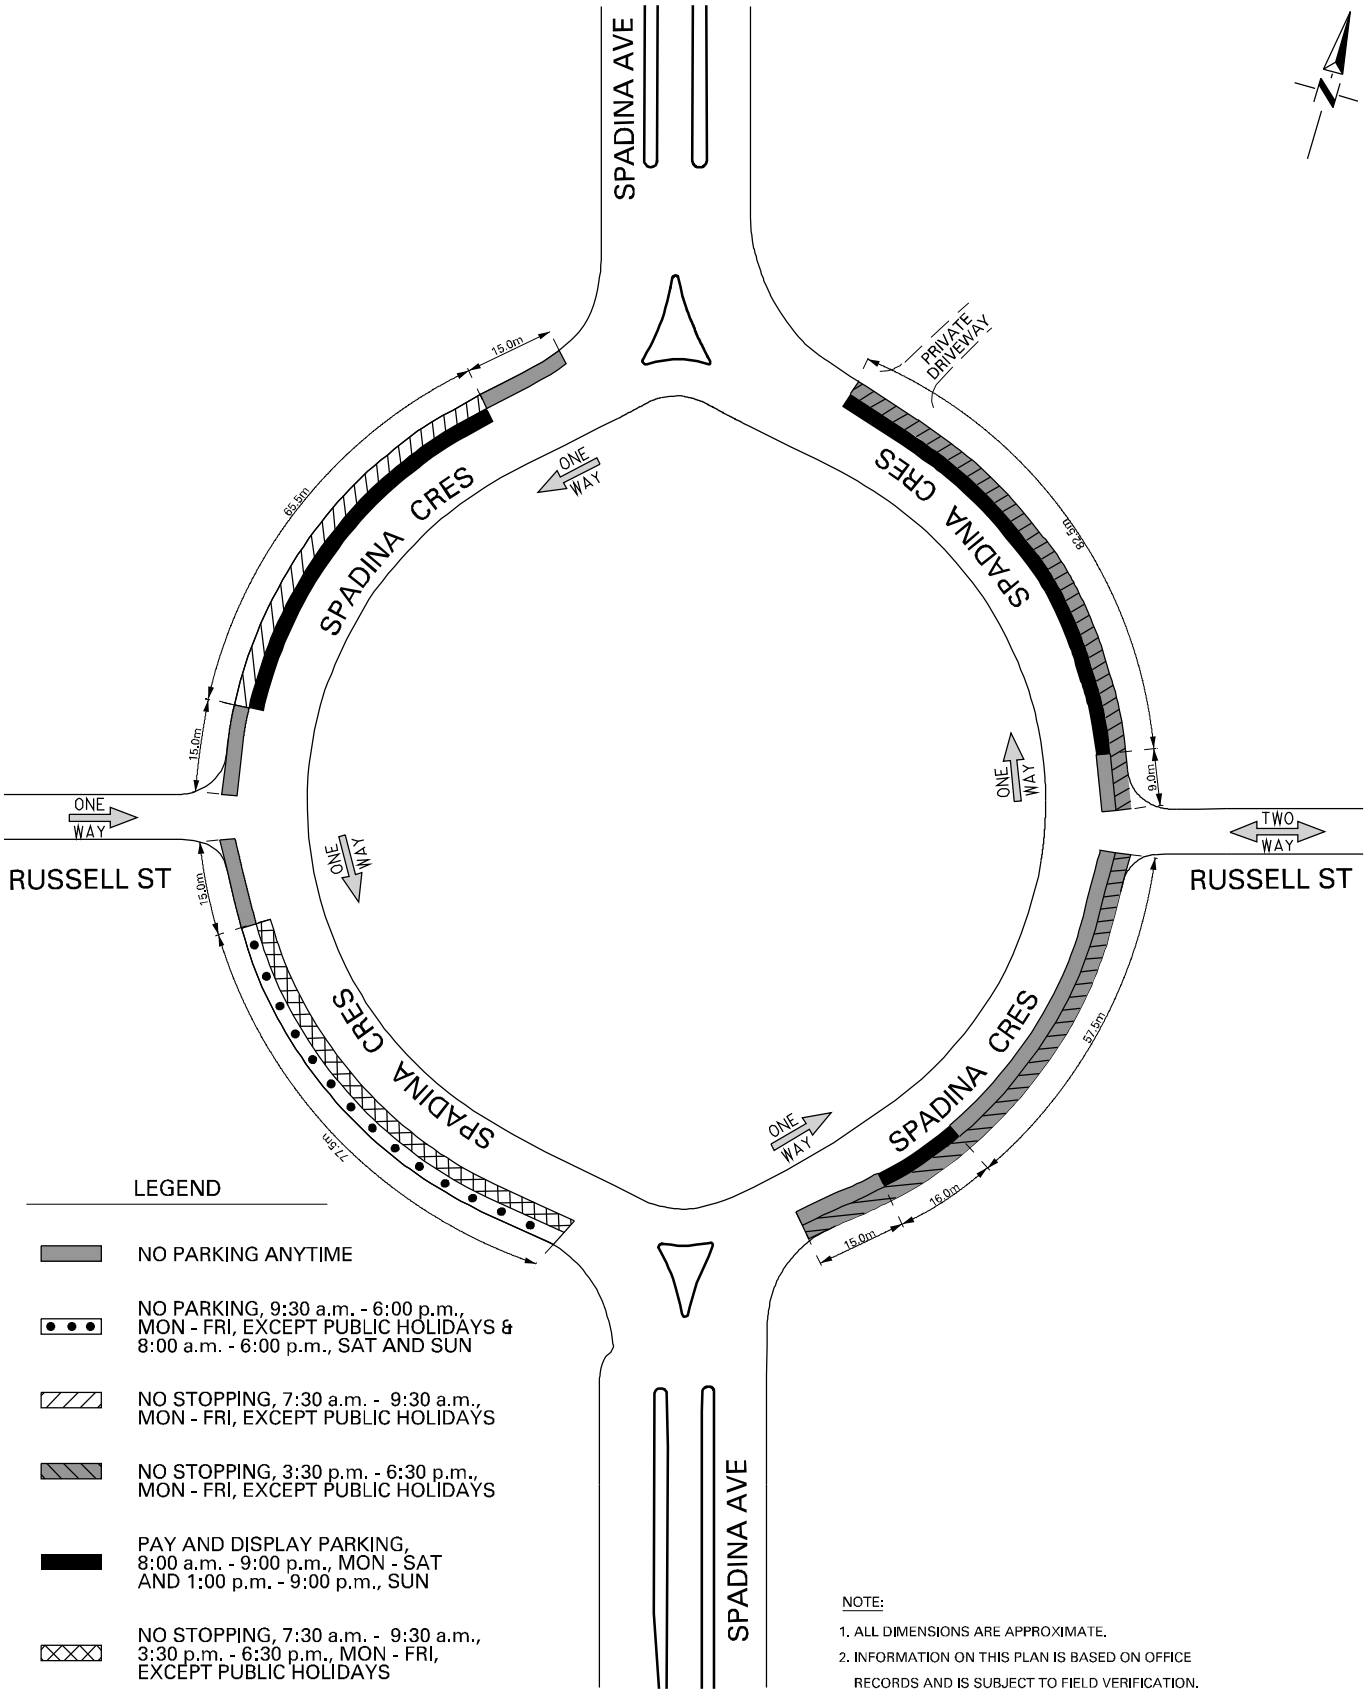

SPADINA CRES: EXISTING PARKING REGULATIONS

TJ.A.

DWG. NO. 421G-2286 OCTOBER, 2016 TRANSPORTATION SERVICES TORONTO & EAST YORK DISTRICT