Attachment 1: Regent Park Blocks 2S and 3S

CD18.3 Attachment 1

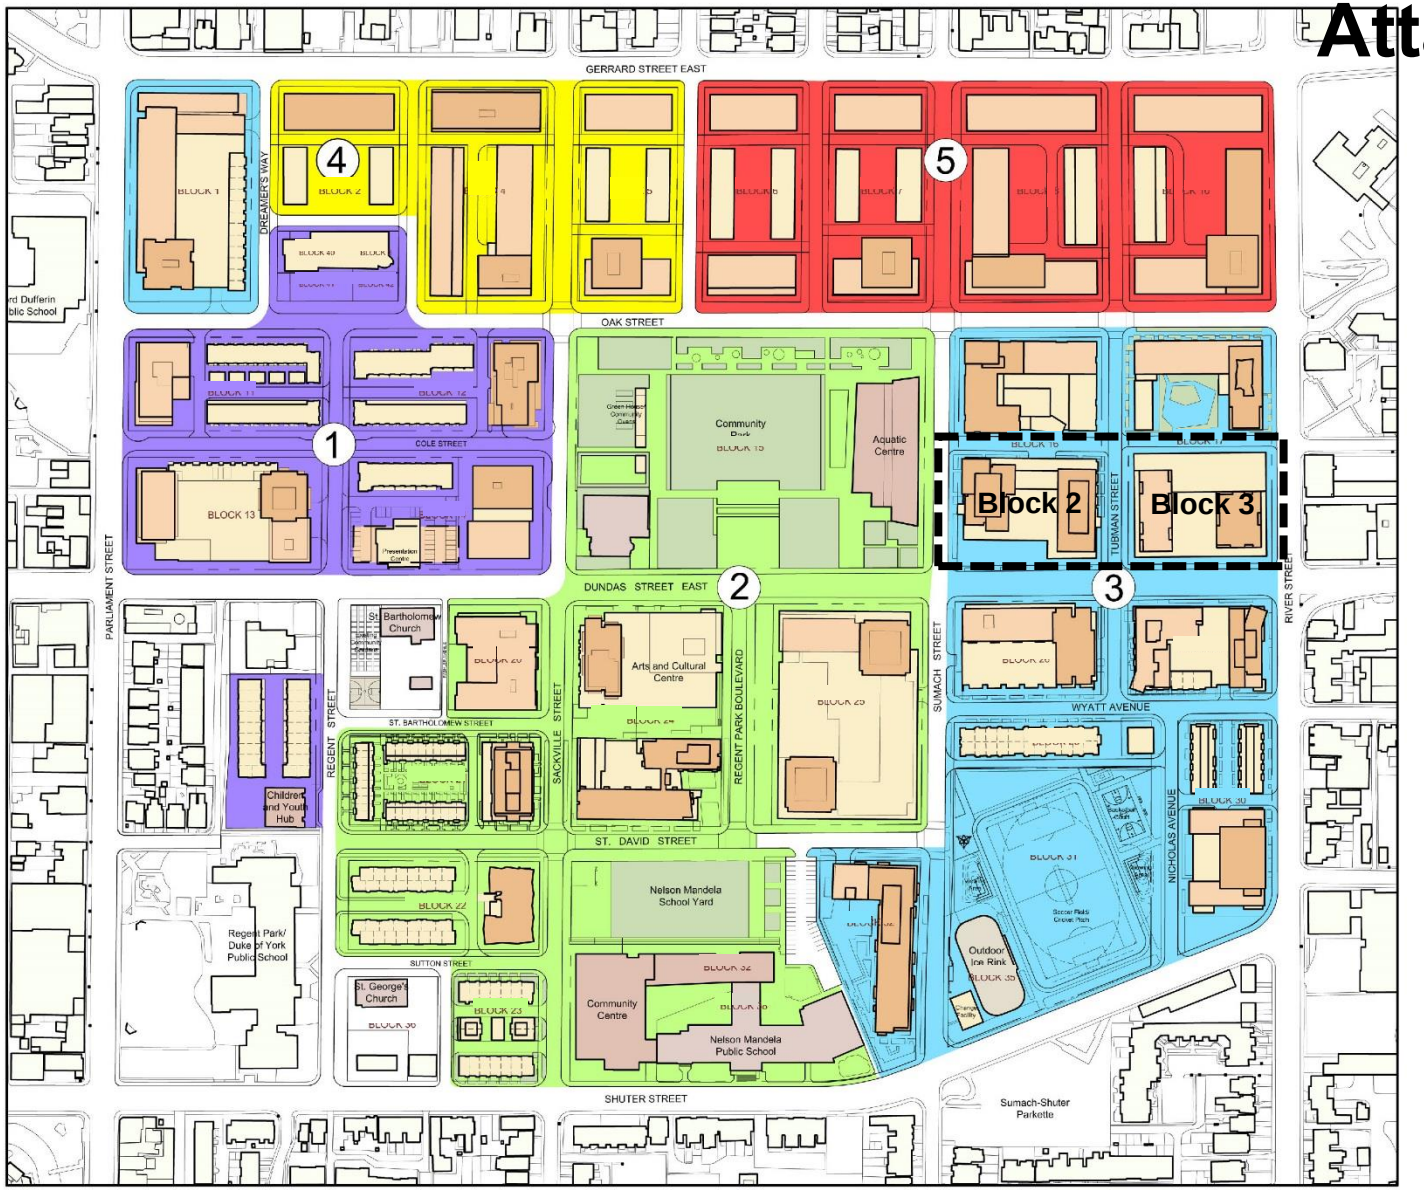

PHASE 1
PHASE 2
PHASE 3
PHASE 4
PHASE 5

REGENT PARK
TARGET PHASING PLAN
SCALE 1:2500

REGENT PARK REVITALIZATION PROJECT
DIAMOND SCHMITT ARCHITECTS
AUGUST 15, 2016