


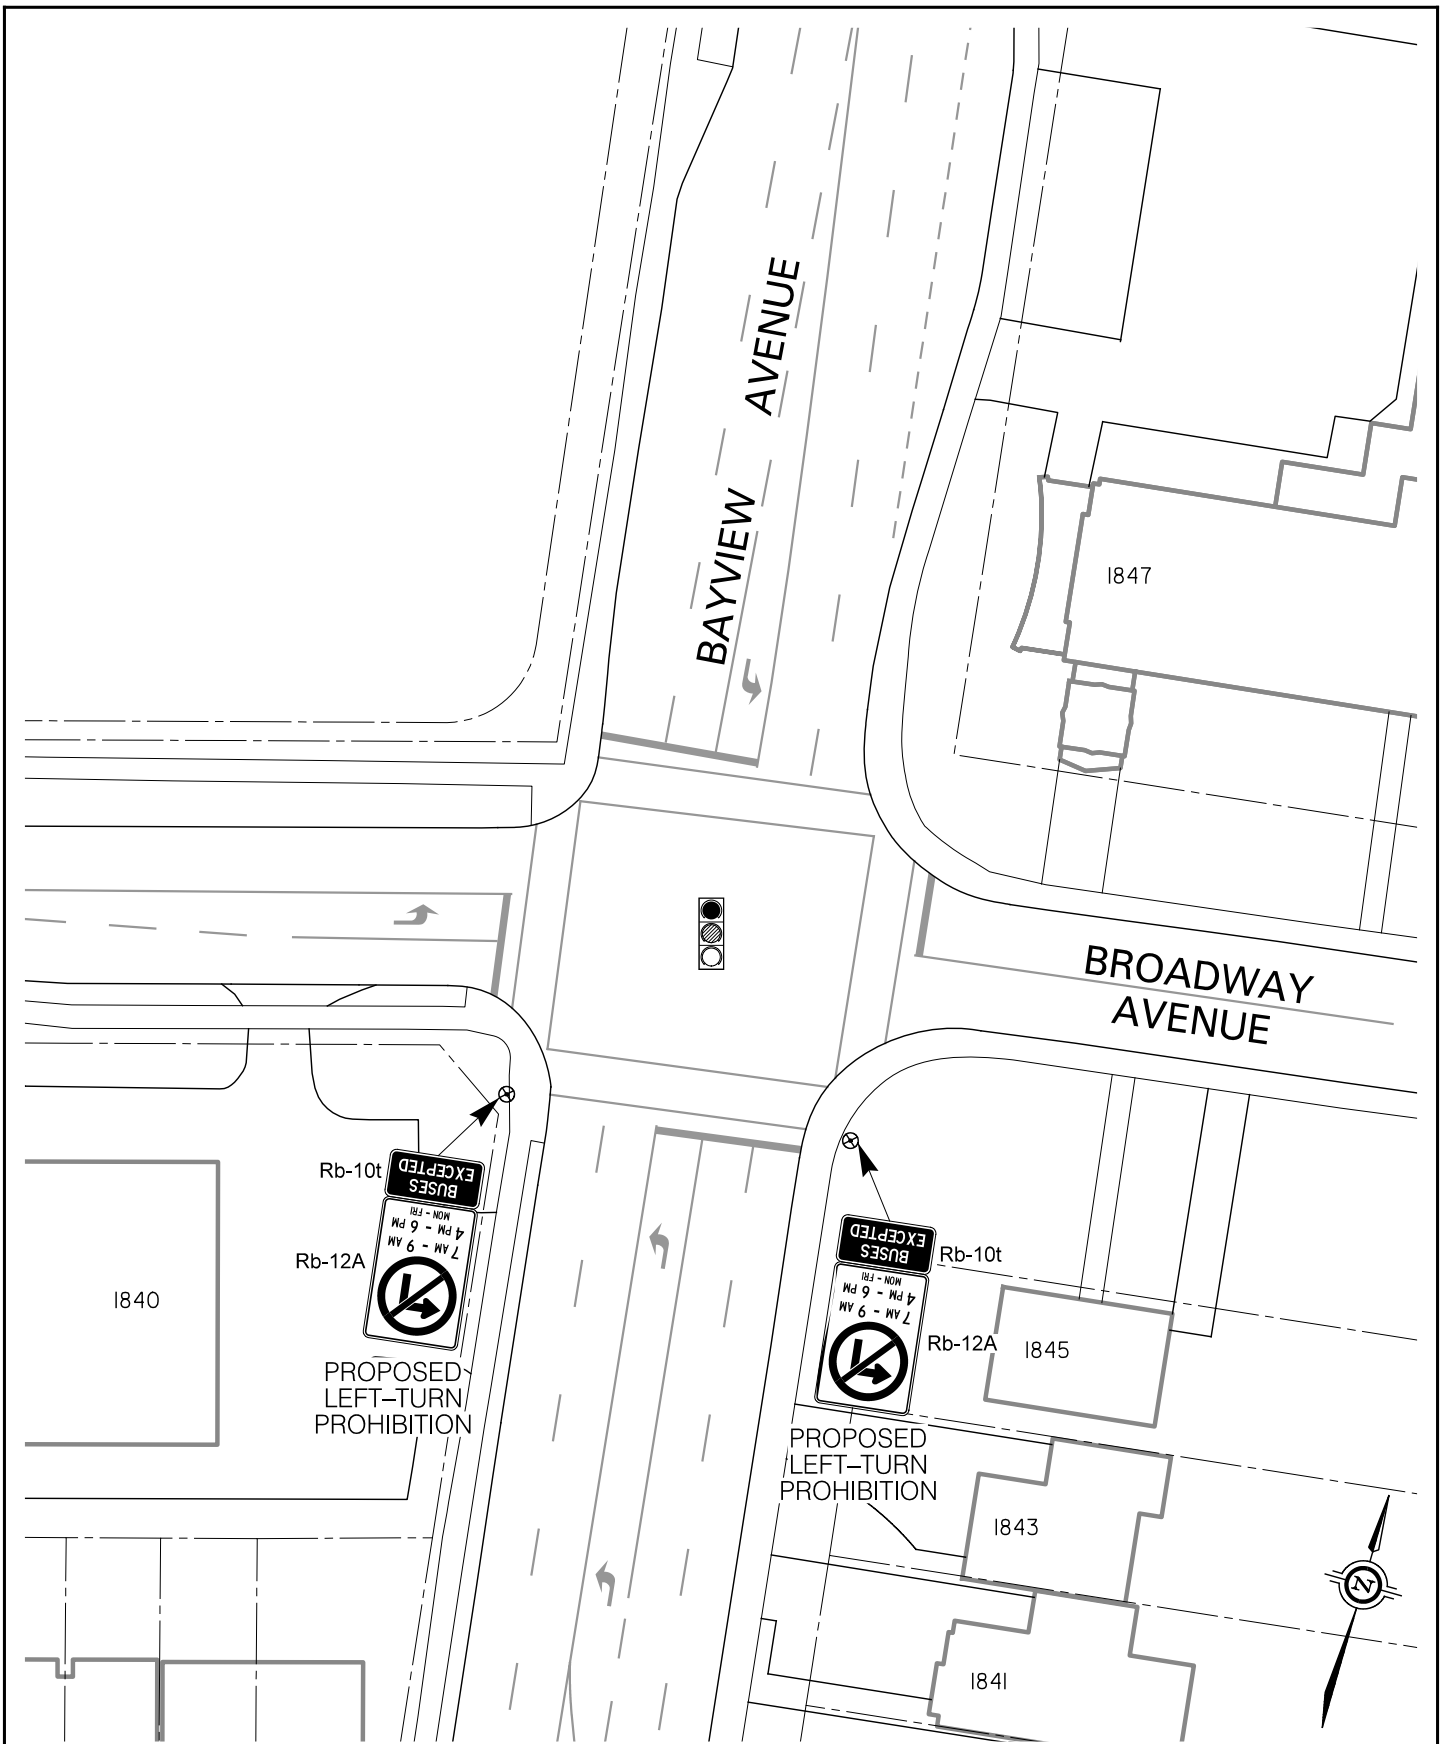

Transportation Services

North York District

SCALE: 1 : 500

DATE: AUG. 2016

DRAFTING: A. A.

BAYVIEW AVENUE & BROADWAY AVENUE LEFT - TURN AMENDMENT

FILE NUMBER:
NYRD16 - 0051.DGN

ATTACHMENT
1

WARD
26