
EY27.26.1
&
EY27.27.1

Yang-Dionisio Residence & Strocchia-Briceno Residence, Toronto

Schematic Design
15 August 2016

Reeves Studio
LANDSCAPES + GARDENS

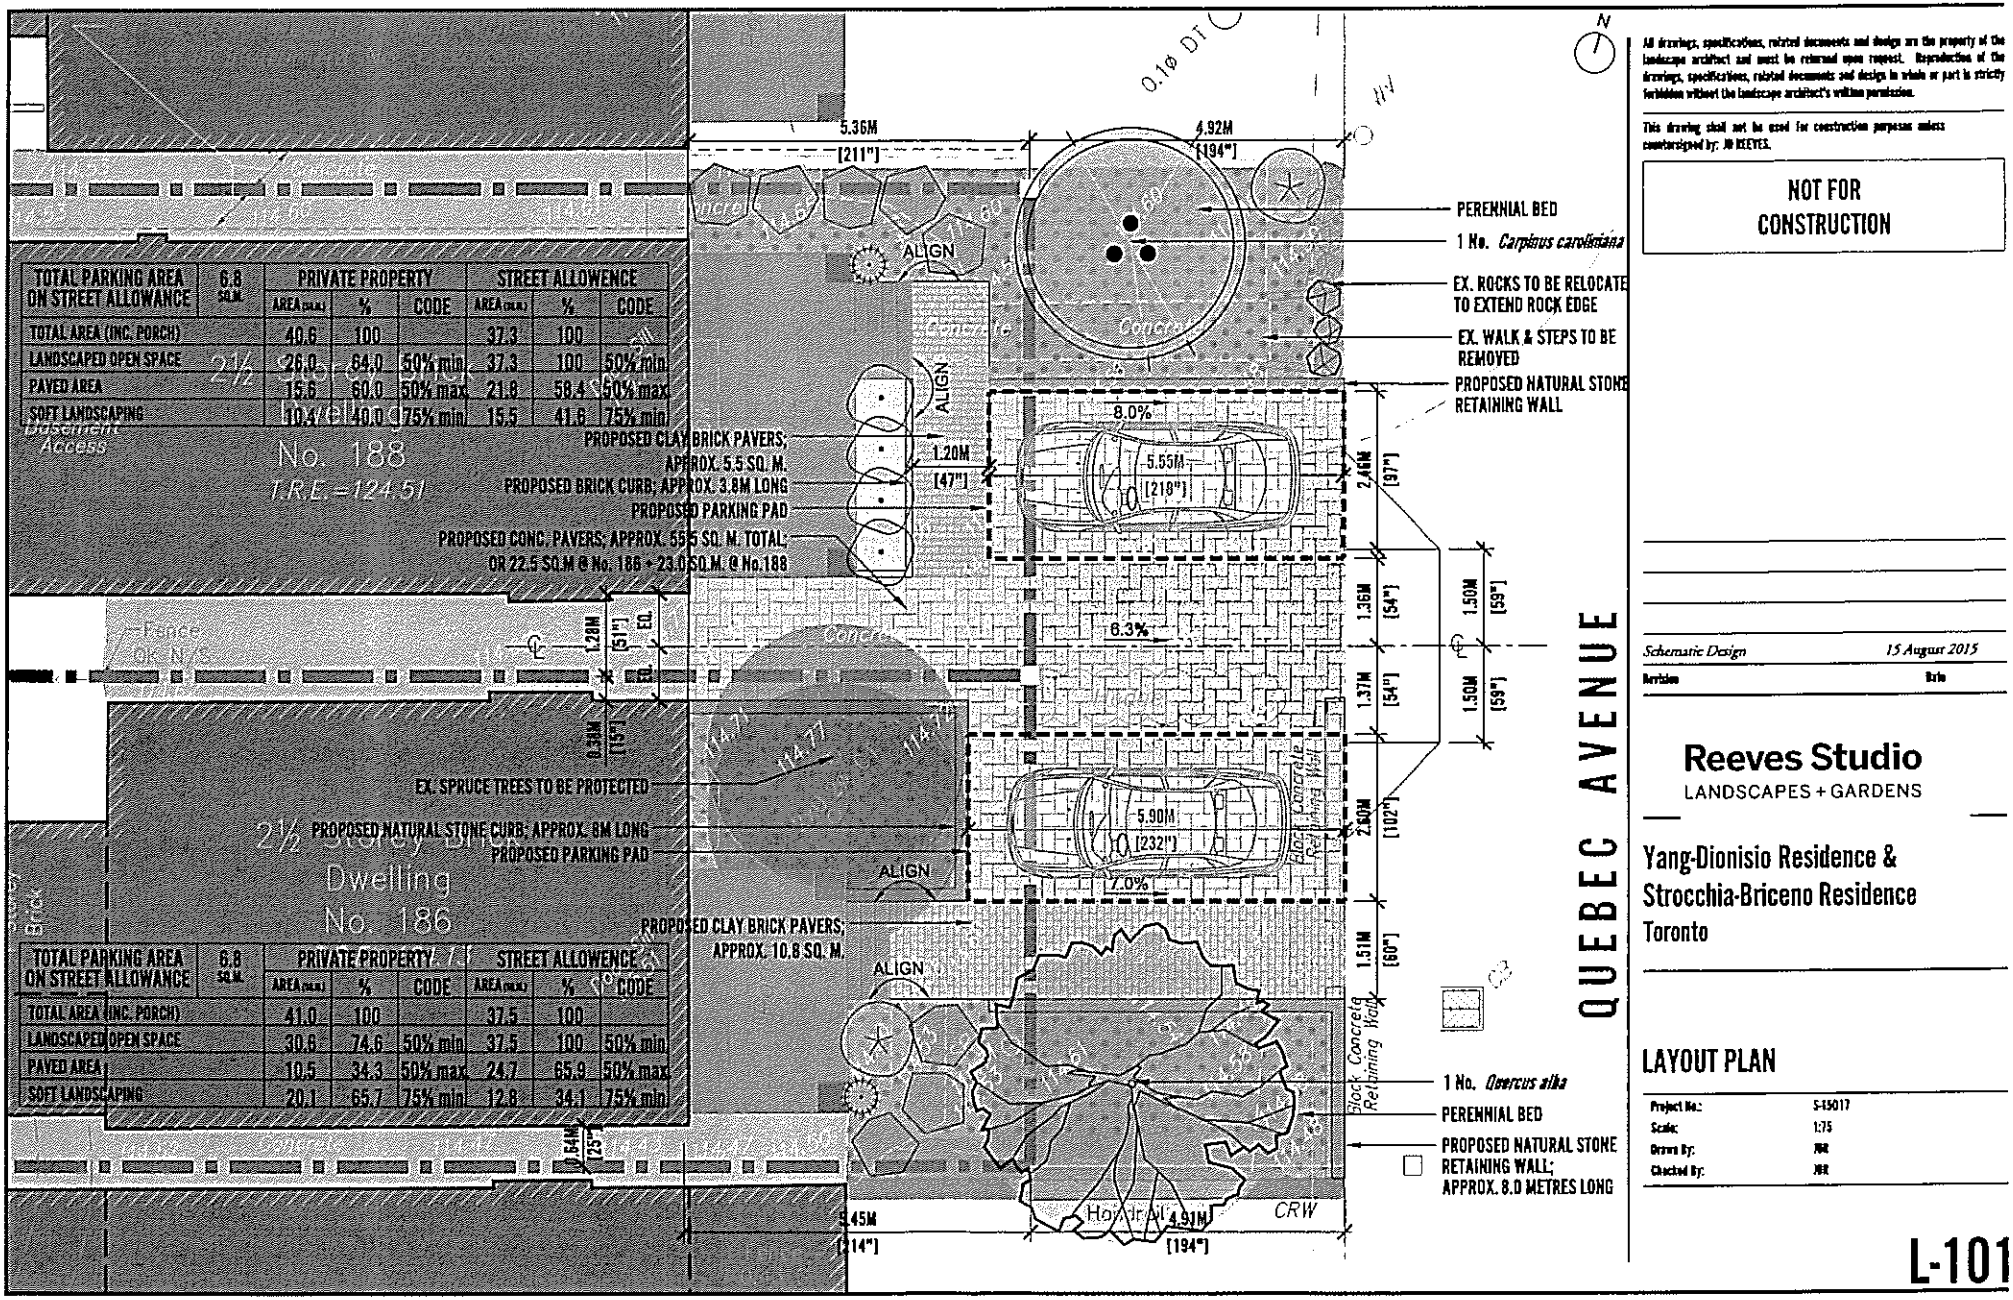

All drawings, specifications, related documents and design are the property of the landscape architect and must be returned upon request. Reproduction of the drawings, specifications, related documents and design in whole or part is strictly forbidden without the landscape architect's written permission.

This drawing shall not be used for construction purposes unless countersigned by: JB REEVES.

NOT FOR CONSTRUCTION

Revision	Date
Schematic Design	*15 August 2015*

Reeves Studio
LANDSCAPES + GARDENS

Yang-Dionisio Residence & Strocchia-Briceno Residence
Toronto

LAYOUT PLAN

Project No.:	S-15017
Scale:	1:75
Drawn By:	JBR
Checked By:	JBR


L-101

HARD MATERIALS


NATURAL STONE CURBS & WALLS




PERMEABLE PAVER
(ECO-PRIORA (COLOUR TBC)

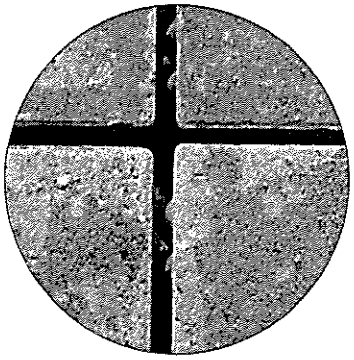

CLAY BRICK PAVERS
(IRONSPOT)

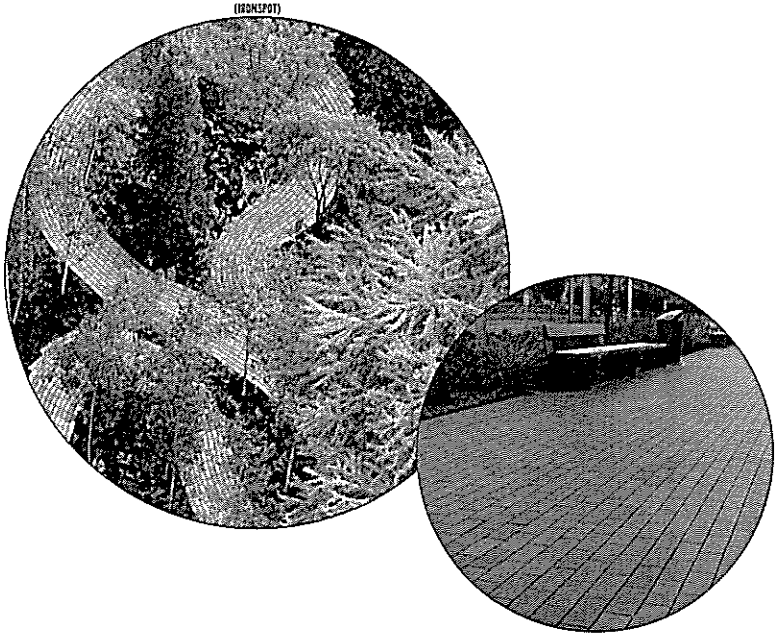

SOFT MATERIALS - TREES, VINES & SHRUBS

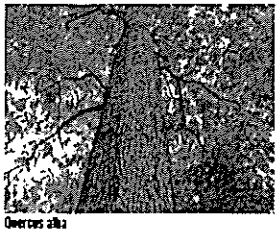

Quercus alba
White Oak




Carpinus caroliniana
Musclewood




Viburnum burkwoodii 'Anne Russell'
Burkwood Viburnum



Calycanthus floridus 'Athens'

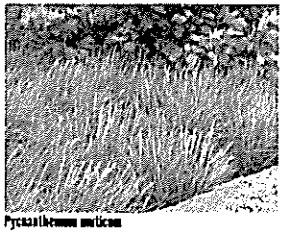


Pycnanthemum muticum

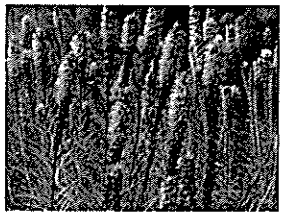

Liatris spicata 'Kobold'



Salvia x sylvestris 'Rugen'

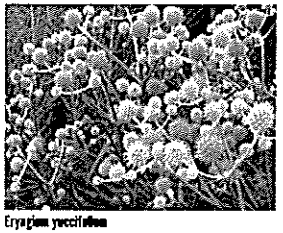

Eryngium yuccifolium

All drawings, specifications, related documents and design are the property of the Landscape architect and must be returned upon request. Reproduction of the drawings, specifications, related documents and design in whole or part is strictly forbidden without the landscape architect's written permission.

This drawing shall not be used for construction purposes unless countersigned by: JO REEVES.

NOT FOR CONSTRUCTION

Schematic Design	*15 August 2015*
Revision	Date

Yang-Dionisio Residence &
Strocchia-Briceno Residence
Toronto

MATERIALS PALETTE

Project No.:	S-15017
Scale:	NTS
Drawn By:	MR
Checked By:	MR

L-501