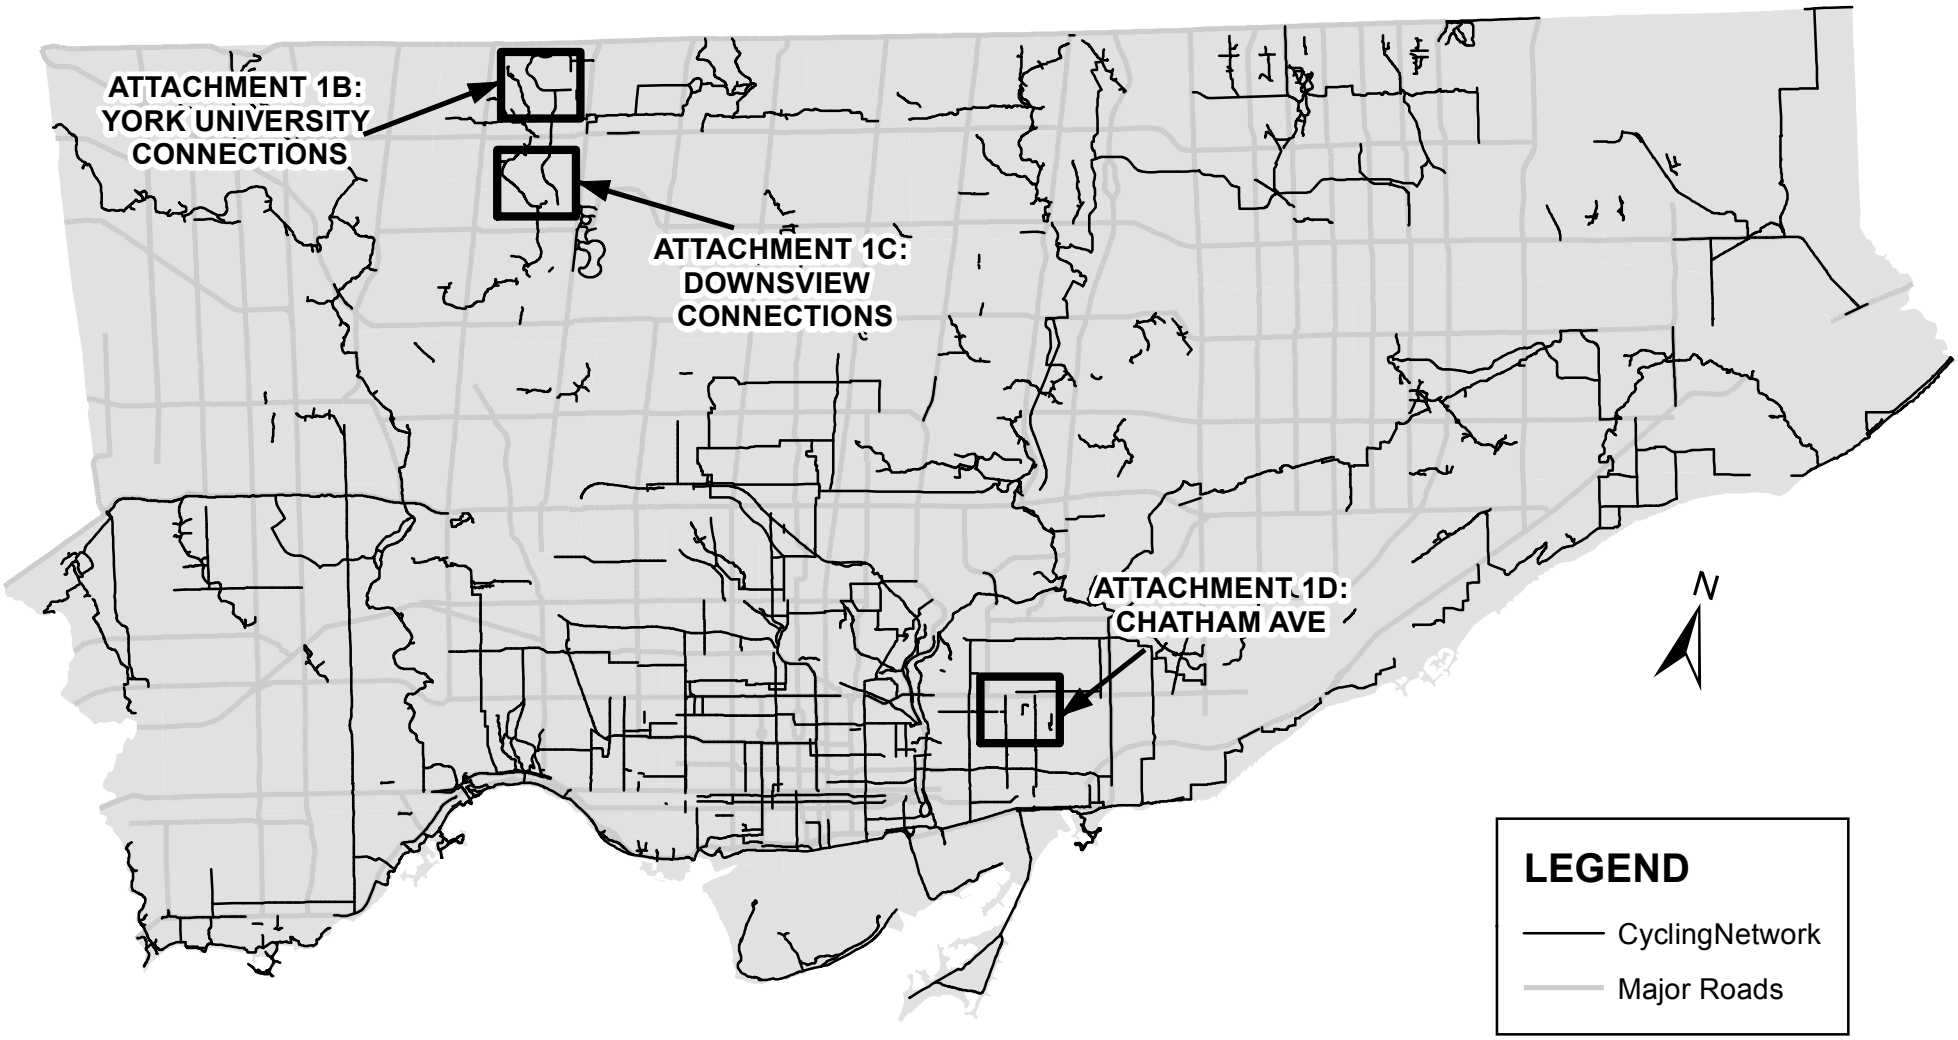

ATTACHMENT: 1A
LOCATION PLAN
CONTEXT MAP

J.C. MAY 4, 2018 TRANSPORTATION SERVICES CYCLING INFRASTRUCTURE & PROGRAMS

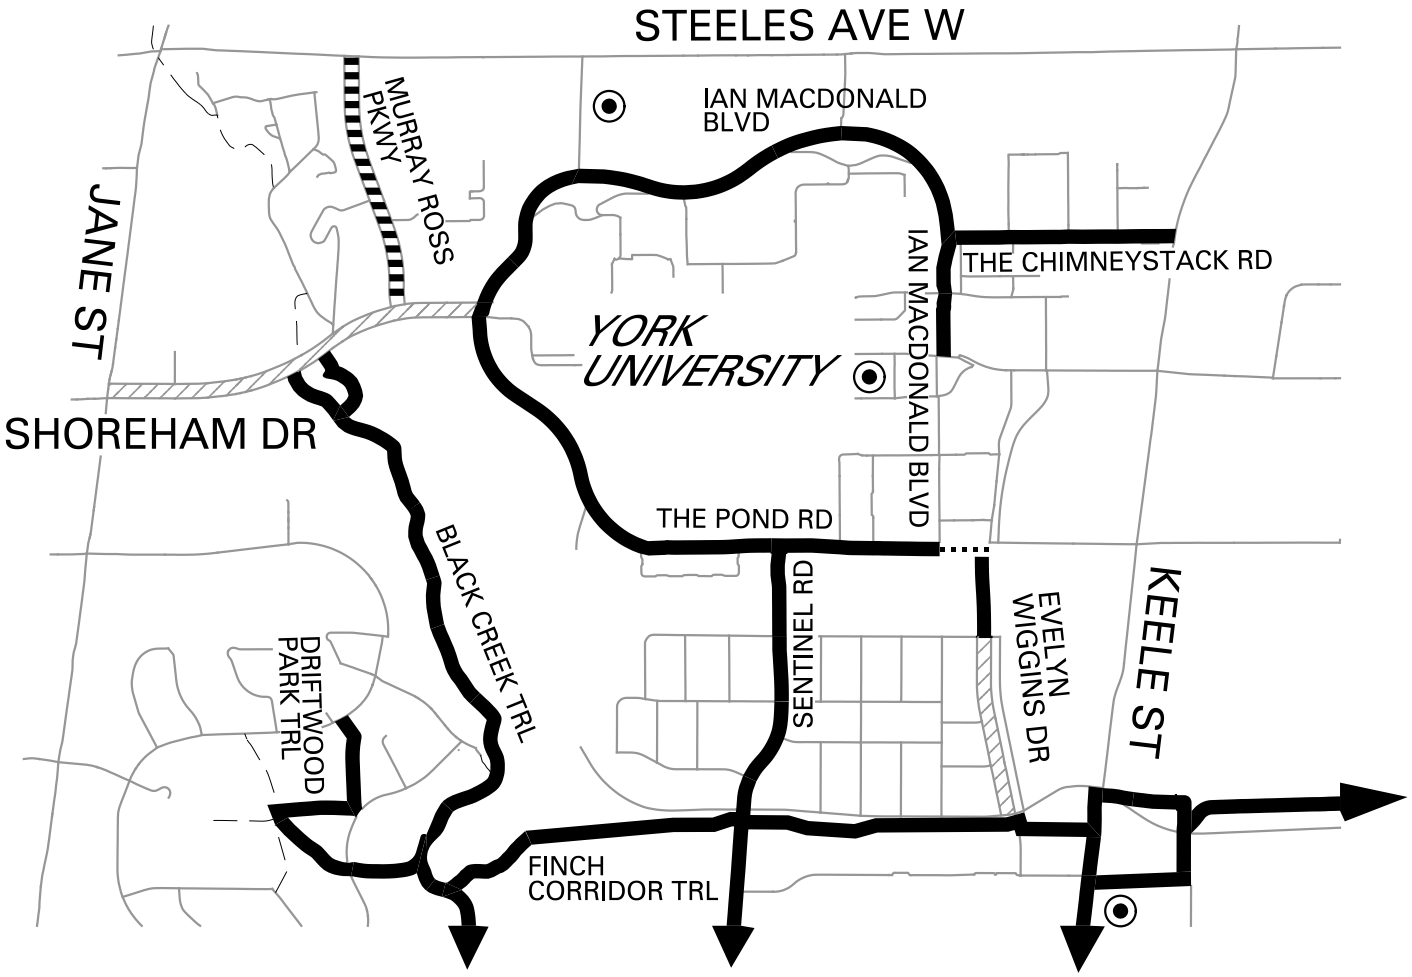

LEGEND

- EXISTING CYCLING NETWORK
- PROPOSED CYCLING TRACK OR BIKE LANE
- QUIET STREET ROUTE
- PROPOSED MULTI-USE TRAIL
- TTC STATION

ATTACHMENT 1B: PROPOSED CYCLING NETWORK INSTALLATION LOCATION MAP

J.C.

DWG. NO. T536R1 MAY 5, 2018 TRANSPORTATION SERVICES CYCLING INFRASTRUCTURE & PROGRAMS

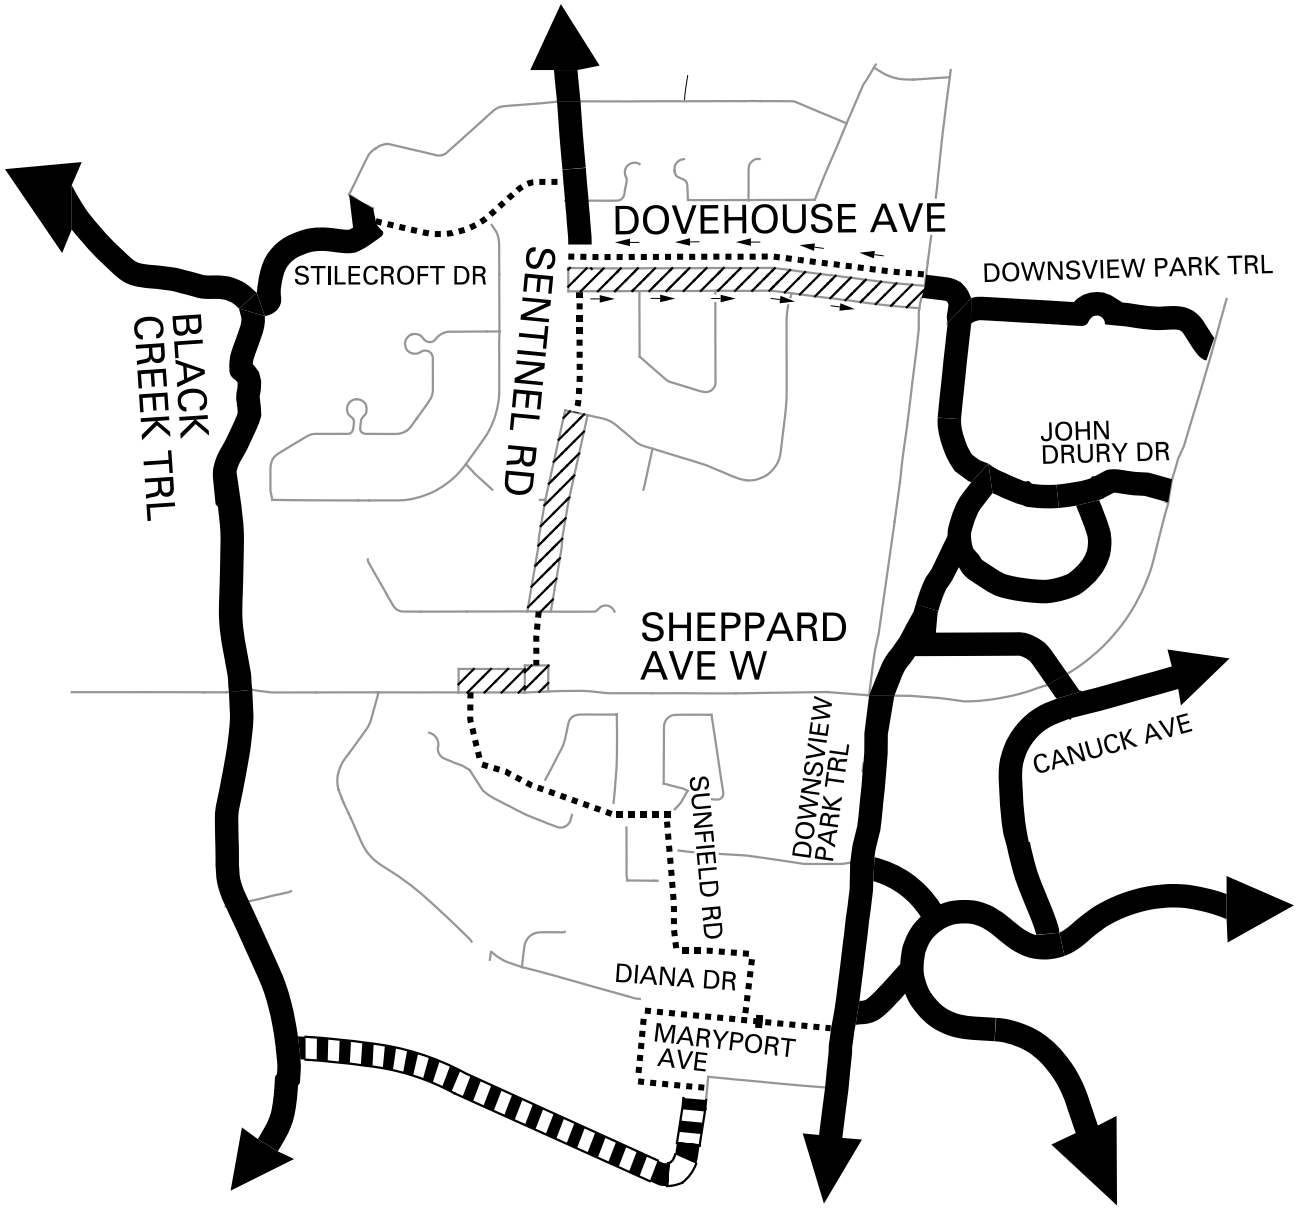

LEGEND

- EXISTING CYCLING NETWORK
- PROPOSED CYCLING TRACK OR BIKE LANE
- QUIET STREET ROUTE
- PROPOSED MULTI-USE TRAIL

ATTACHMENT 1C: PROPOSED CYCLING NETWORK INSTALLATION LOCATION MAP

J.C.
DWG. NO. T536R2 MAY 9, 2018 TRANSPORTATION SERVICES CYCLING INFRASTRUCTURE & PROGRAMS

LEGEND

- EXISTING BICYLE LANE
- PROPOSED CONTRA-FLOW BICYLE LANE
- QUIET STREET ROUTE
- SCHOOL

ATTACHMENT: 1D
CHATHAM AVE
LOCATION PLAN

DWG. NO. T483R1 I.T. MAY, 2018 TRANSPORTATION SERVICES CYCLING INFRASTRUCTURE & PROGRAMS