# Attachment 8:

## yongeTOmorrow Recommended Physical Design - Roll Plan

**Two Lane Street Supporting Flexible Operations**

yongeTOmorrow

# IE19.11

LEGEND

- Bus Stop
- Curbside Activity (deliveries, ride hail, loading)
- Tour Bus Loading
- Furnishing & Planting Zone
- Tree
- Traffic Signal
- Streetlight
- Signalized Intersection
- Potential Gate Location
- Cycle Track
- Bike Turn Box

0 5 10 20m

SCALE 1:1000

January 7, 2021

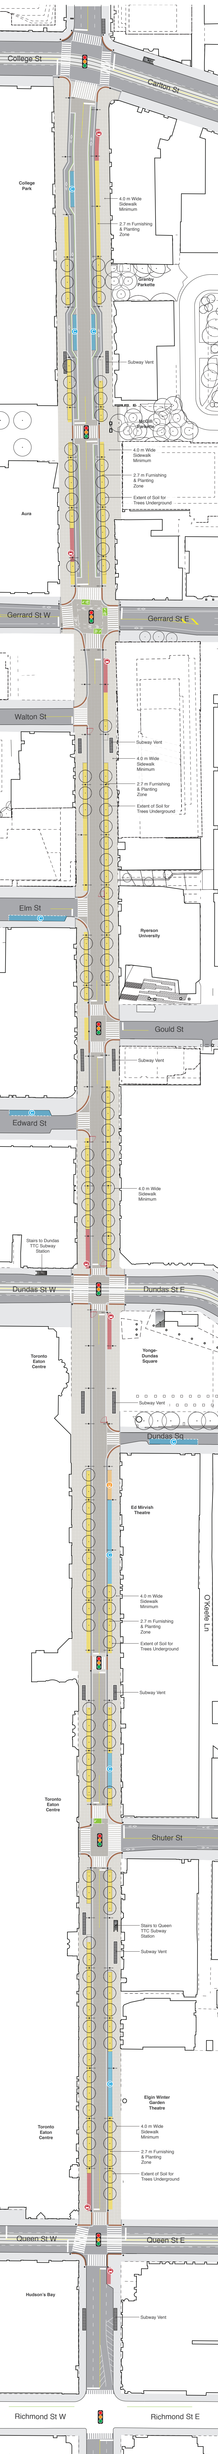


TORONTO