Attachment 4 - Public Easements

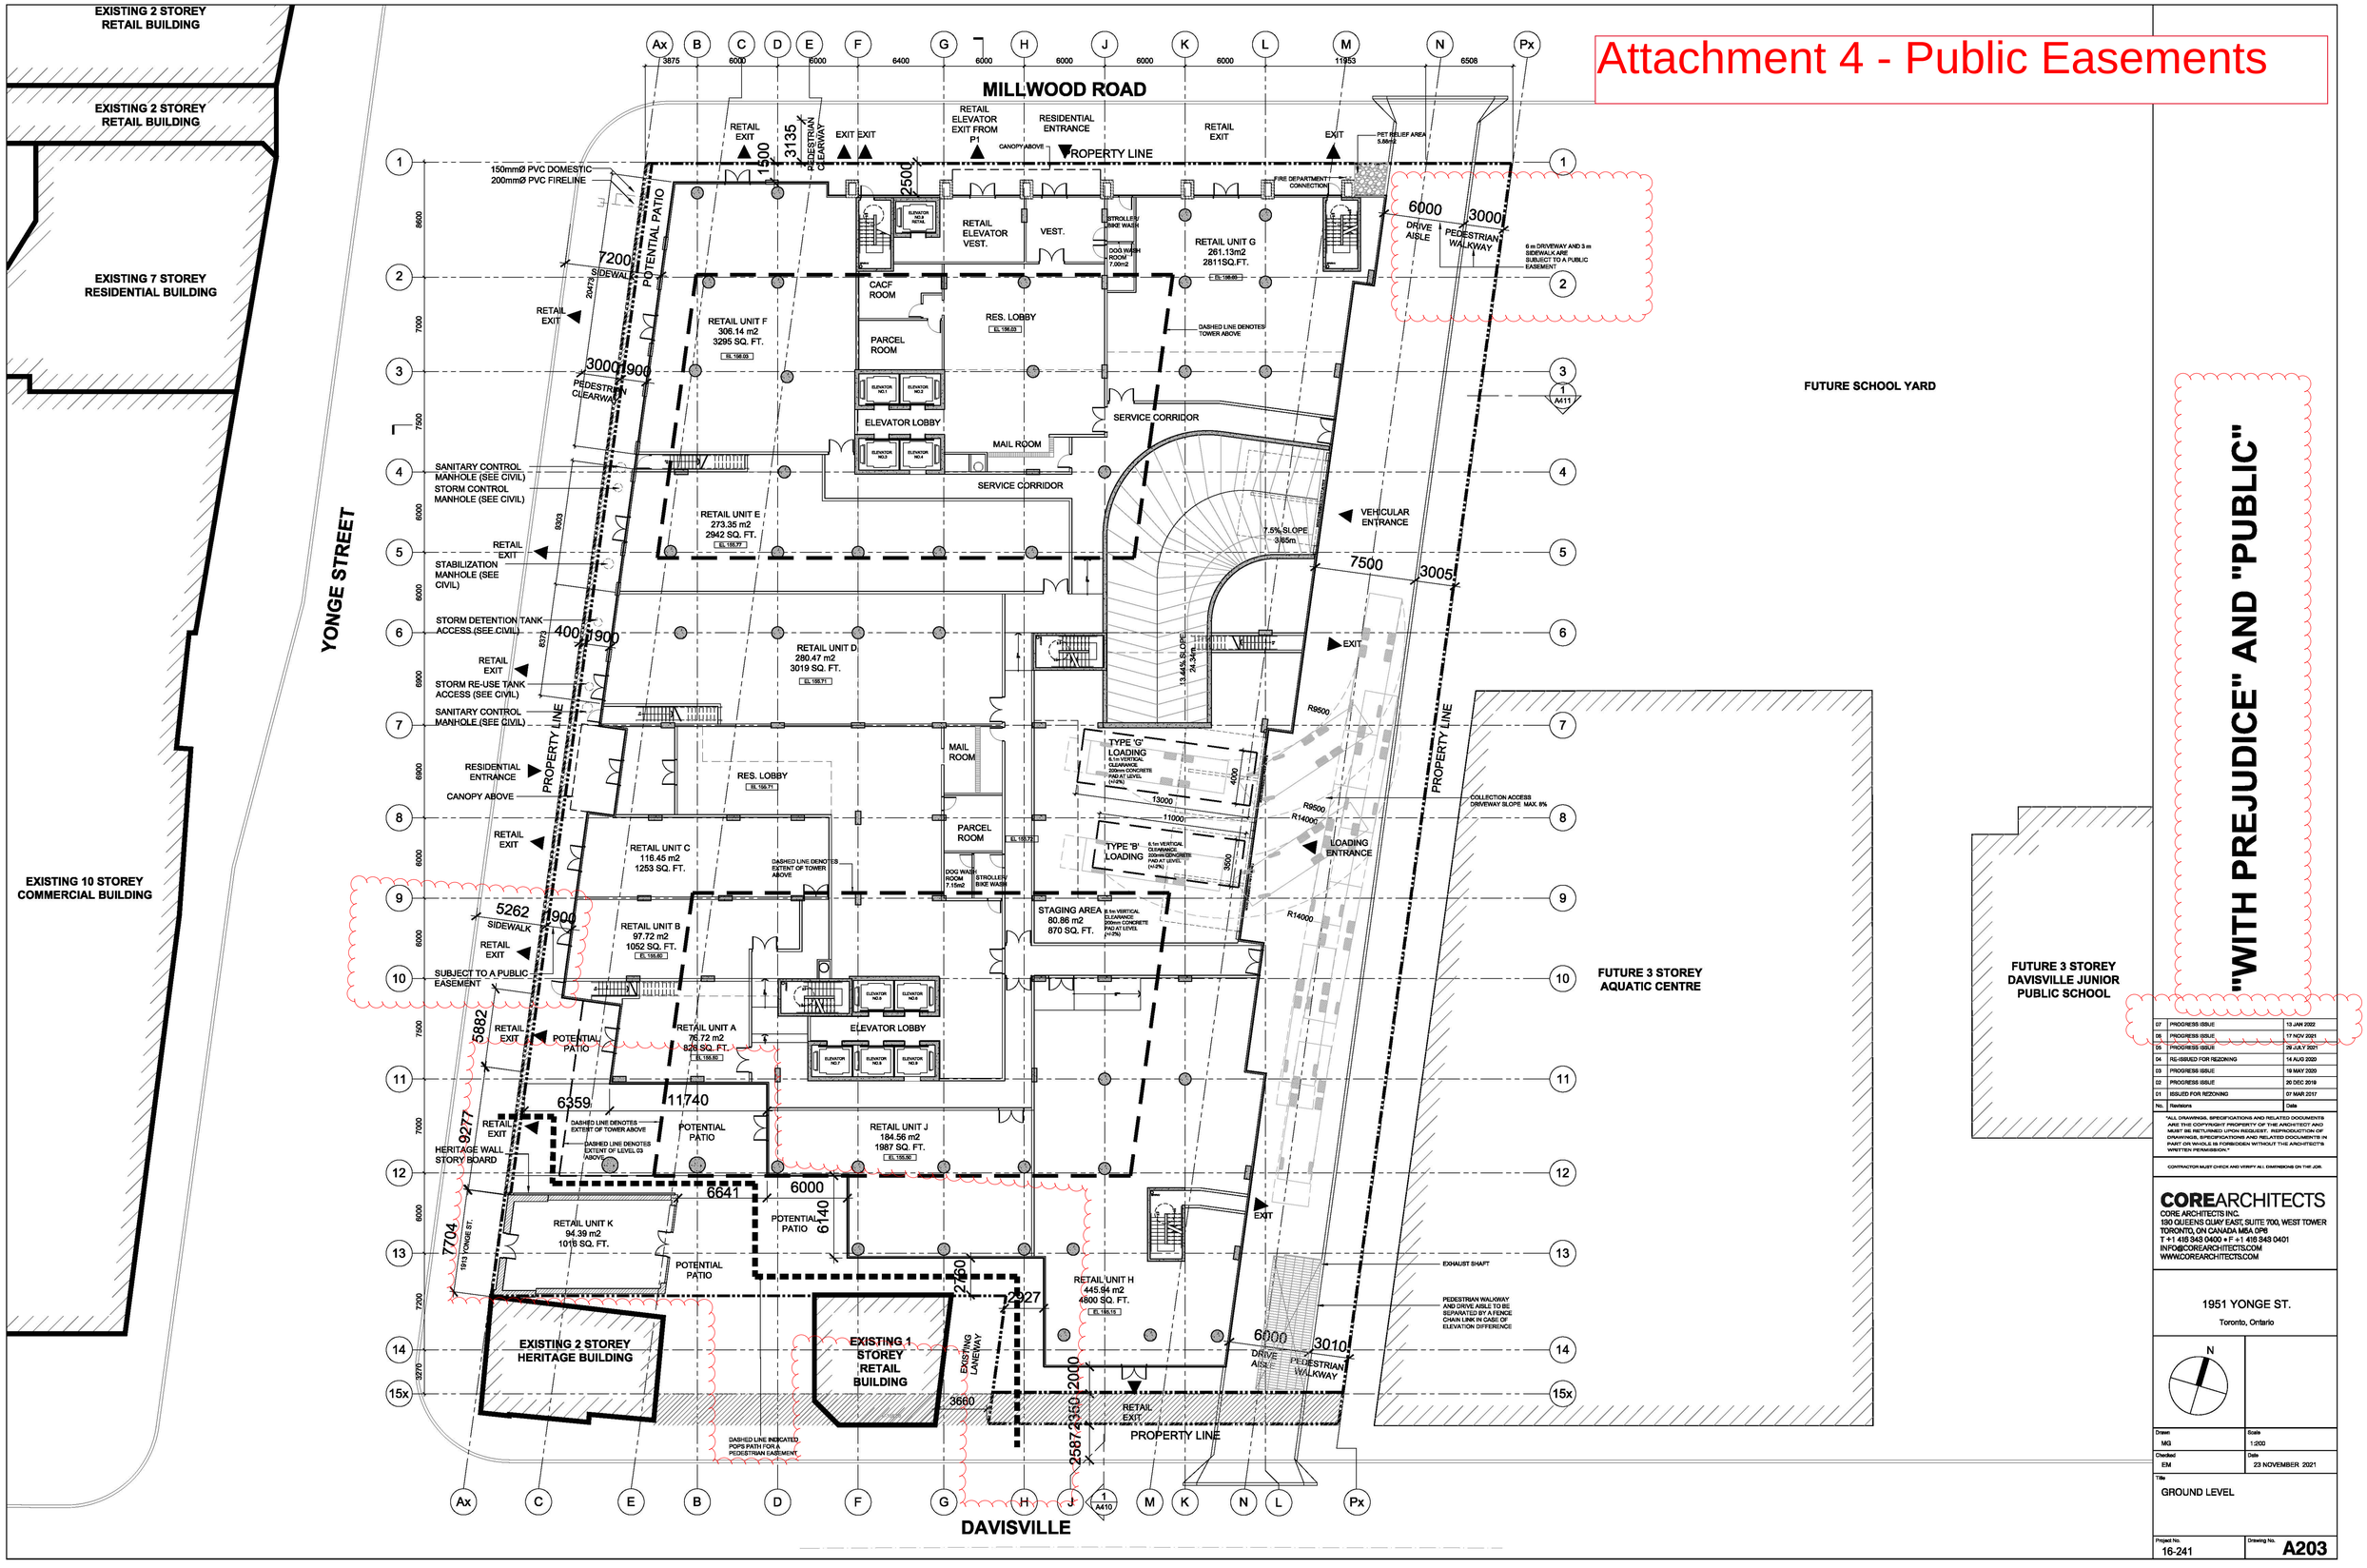

"ALL DRAWINGS, SPECIFICATIONS AND RELATED DOCUMENTS ARE THE COPYRIGHT PROPERTY OF THE ARCHITECT AND MUST BE RETURNED UPON REQUEST. REPRODUCTION OF DRAWINGS, SPECIFICATIONS AND RELATED DOCUMENTS IN PART OR WHOLE IS FORBIDDEN WITHOUT THE ARCHITECT'S WRITTEN PERMISSION."

CONTRACTOR MUST CHECK AND VERIFY ALL DIMENSIONS ON THE JOB.

No.	Revisions	Date
07	PROGRESS ISSUE	13 JAN 2022
06	PROGRESS ISSUE	17 NOV 2021
05	PROGRESS ISSUE	29 JULY 2021
04	RE-ISSUED FOR REZONING	14 AUG 2020
03	PROGRESS ISSUE	19 MAY 2020
02	PROGRESS ISSUE	20 DEC 2019
01	ISSUED FOR REZONING	07 MAR 2017

COREARCHITECTS
CORE ARCHITECTS INC.
150 QUEENS QUAY EAST, SUITE 700, WEST TOWER
TORONTO, ON CANADA M5A 0P8
T +1 416 343 0400 ▪ F +1 416 343 0401
INFO@COREARCHITECTS.COM
WWW.COREARCHITECTS.COM

1951 YONGE ST.
Toronto, Ontario

N

Drawn: MG	Scale: 1:200
Checked: EM	Date: 23 NOVEMBER 2021

Title: GROUND LEVEL

Project No.	Drawing No.
16-241	A203

"WITH PREJUDICE" AND "PUBLIC"