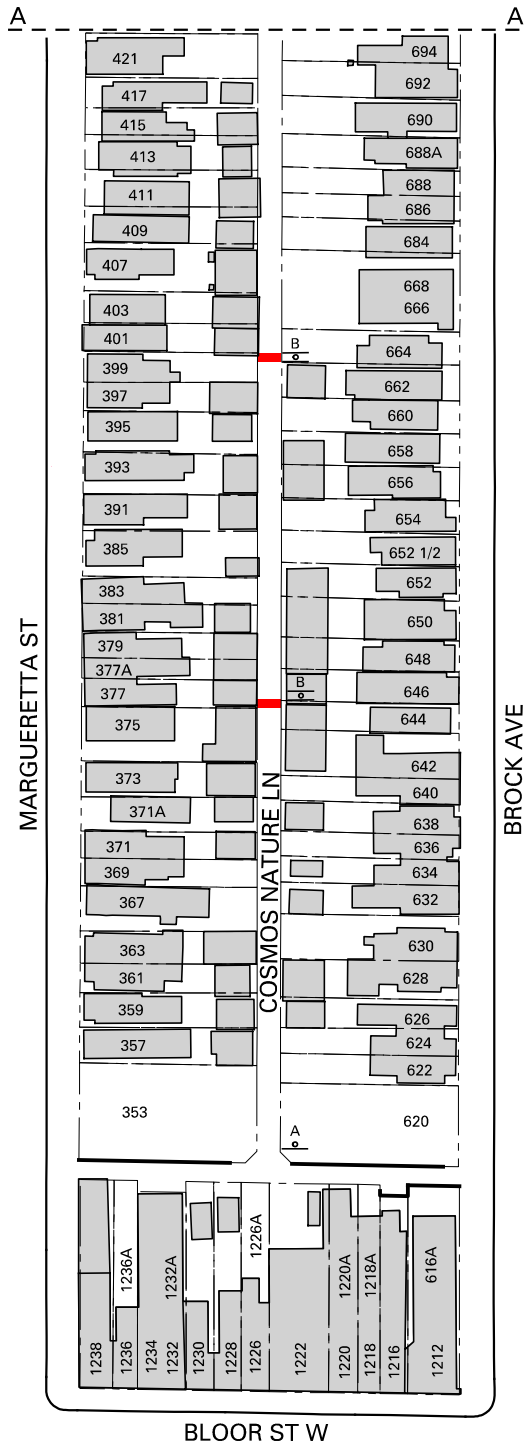

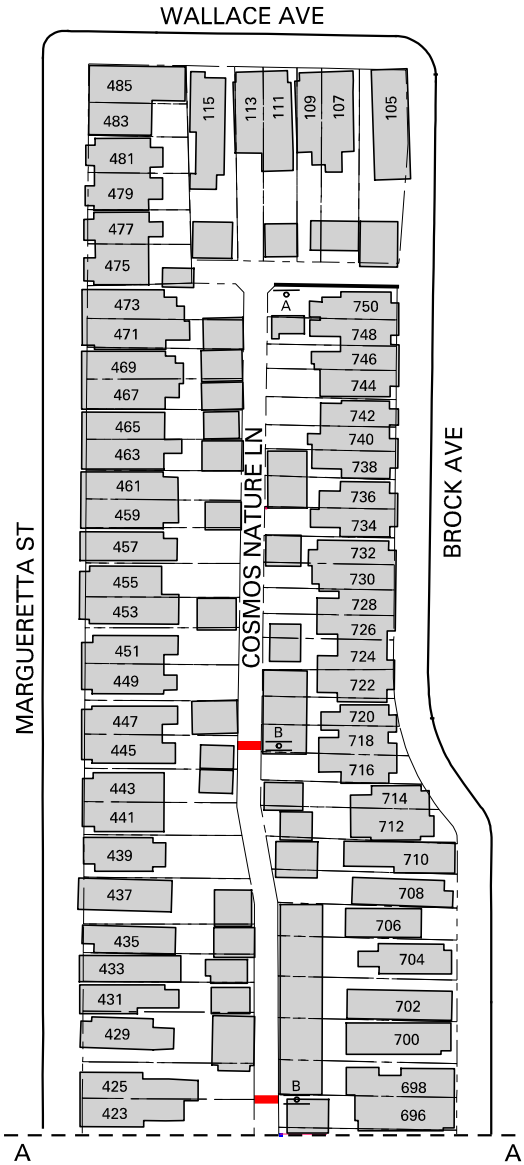

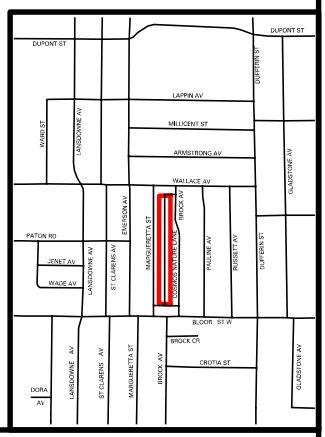

A

B

PROPOSED SPEED BUMP

N

DISCLAIMER:

THIS DRAWING WAS PREPARED UPON REQUEST FROM THE WARD COUNCILLOR.

SPEED BUMP LOCATIONS PLAN

COSMOS NATURE LANE

BOUNDED BY BLOOR ST W, MARGUERETTA ST,WALLACE AVE & BROCK AVE

FILE NO. 421G-3992	SCALE : N. T. S.	DRAWN BY : M.S.	DATE : FEB. 2022