CC5.19 - CONFIDENTIAL APPENDIX "A" Part 3 - made public on April 20, 2023

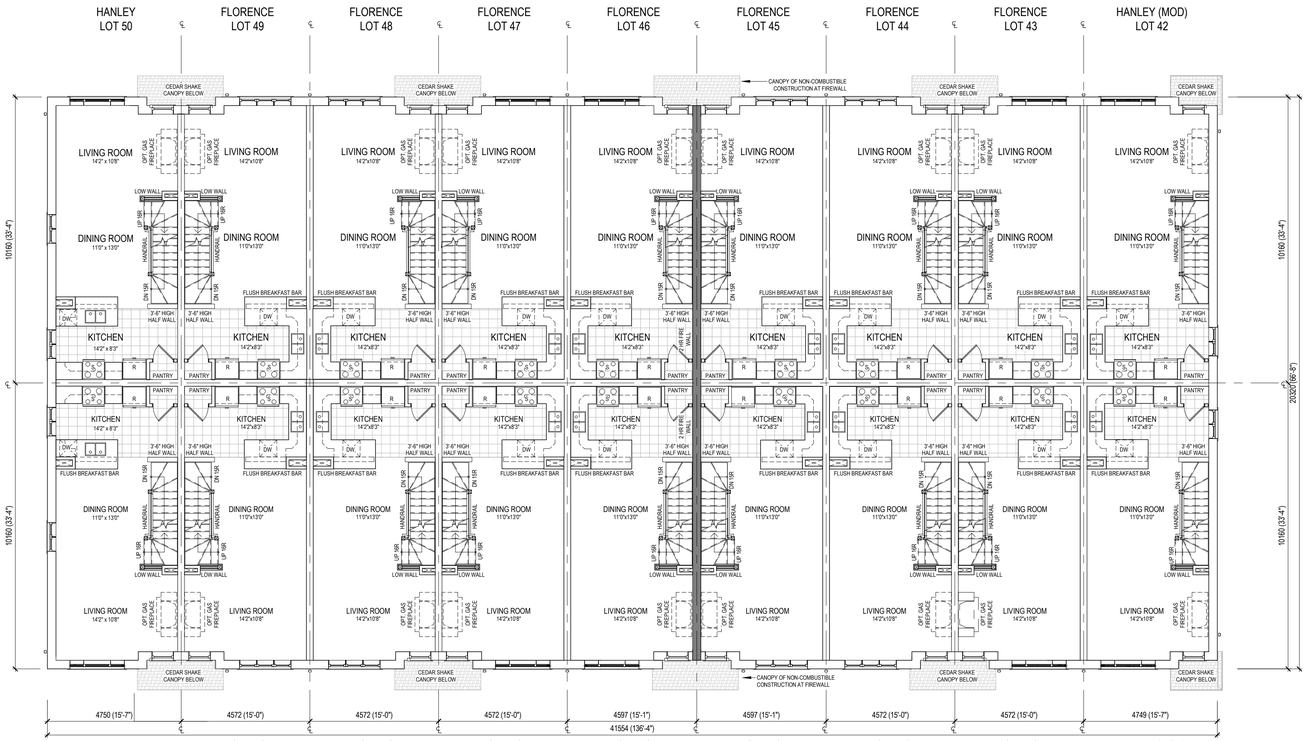

2 A-206 FIRST FLOOR
SCALE: 1 : 100

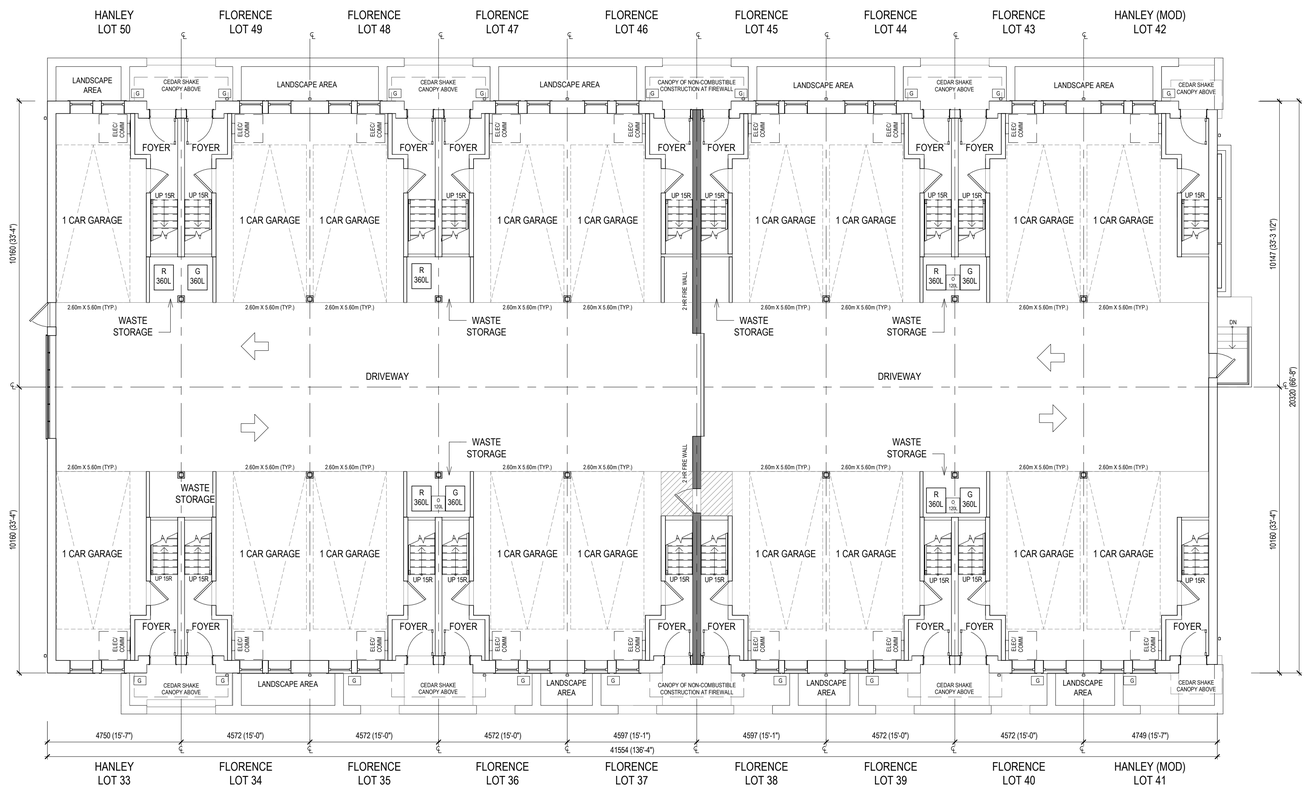

1 A-206 BASEMENT FLOOR
SCALE: 1 : 100

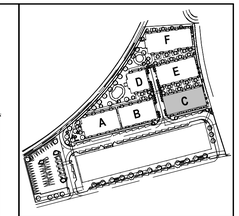

No.	DESCRIPTION	DATE

REVISION RECORD

ISSUED FOR SPA 1	2022-04-26
ISSUED FOR RE-ZONING	2021-11-26
DESCRIPTION	DATE

ISSUED RECORD

DUNPAR

LAMBTON TOWNS
2650 ST. CLAIR AVE WEST
CITY OF TORONTO, ON

SCALE: 1 : 100
NORTH

DRAWING TITLE
BLOCK C
BASEMENT/ FIRST FLOOR PLAN

CLIENT
1386073 - ONTARIO INC.
105 SIX POINT ROAD ETOBICOKE ON M8Z 2X3 TEL: 416.236.9800 | FAX: 416.236.9080

DRAWN	LS
CHECKED	AS
DATE	2022-04-26

PAGE NO. A-206

Copyright reserved

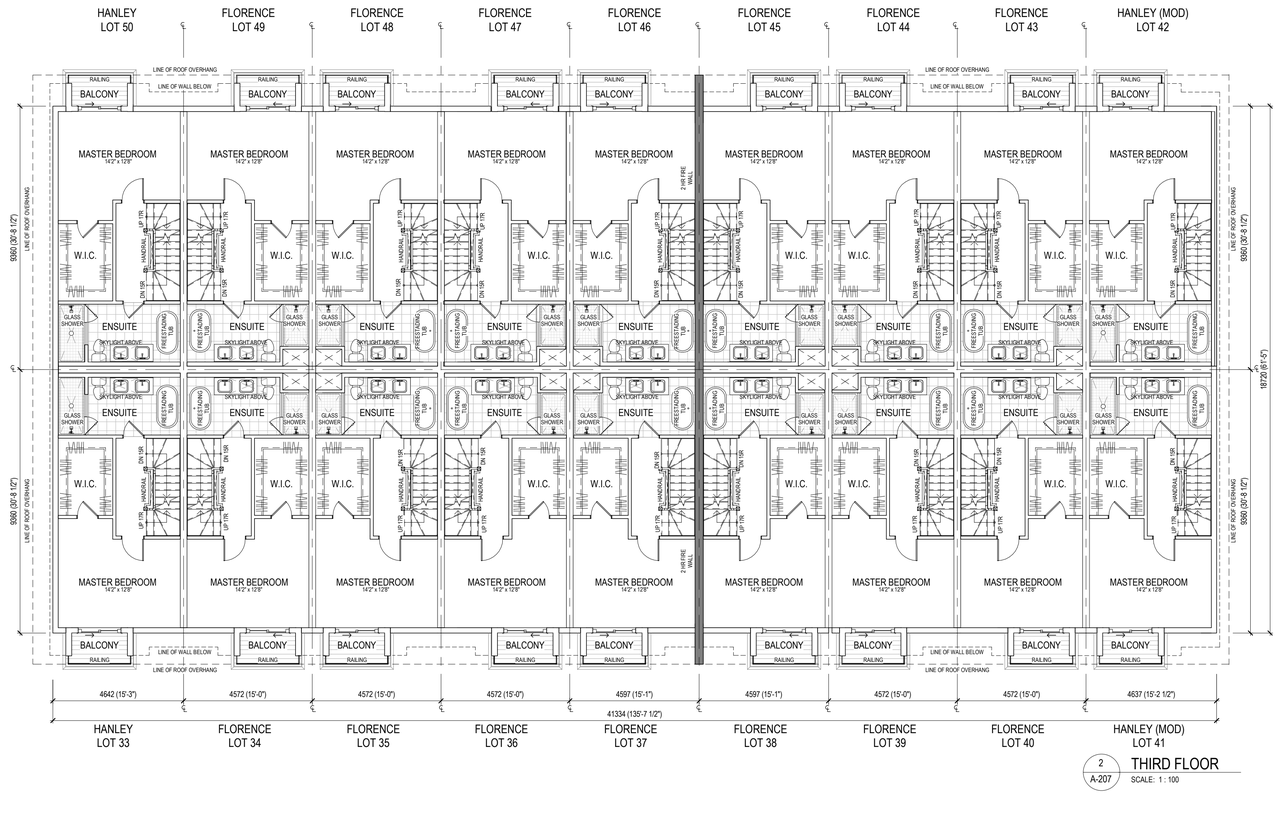

2 / A-207 — THIRD FLOOR
SCALE: 1 : 100

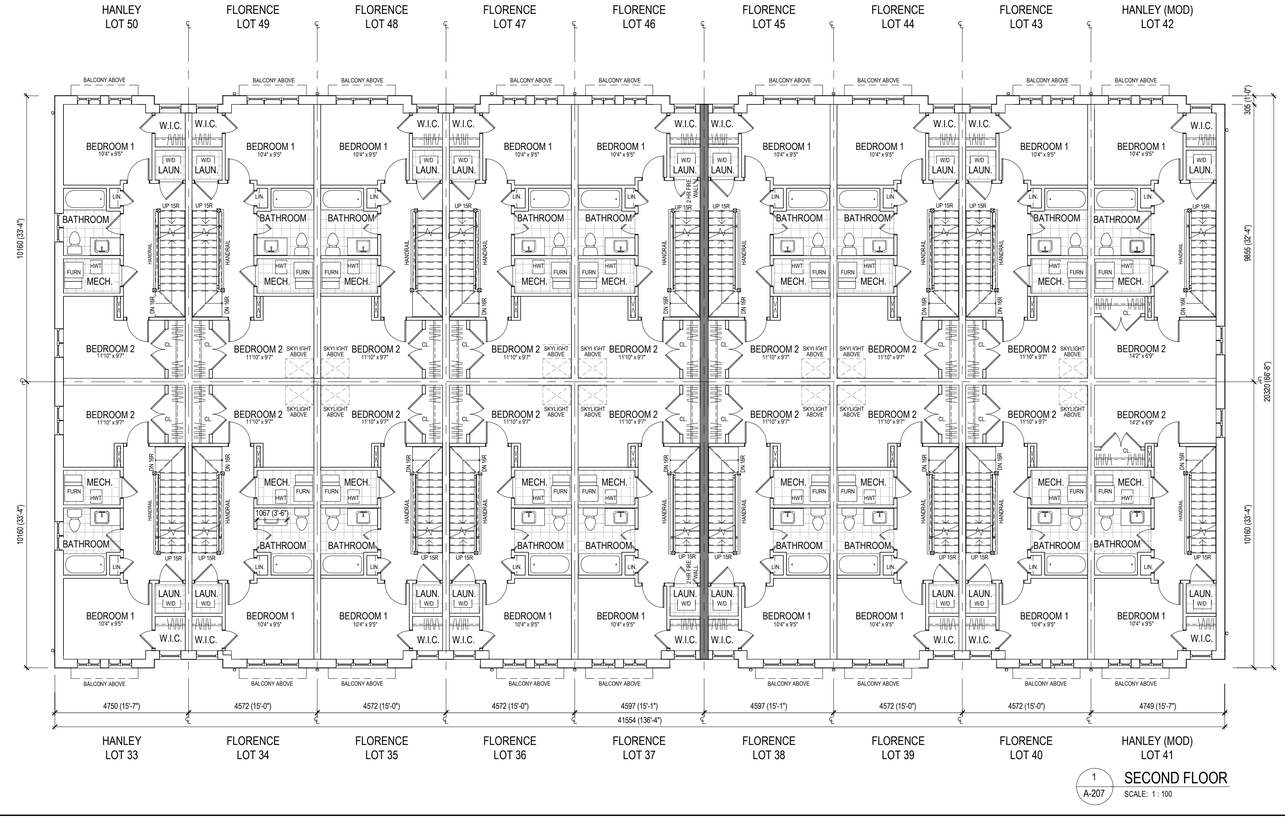

1 / A-207 — SECOND FLOOR
SCALE: 1 : 100

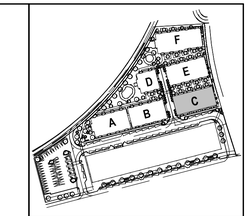

No.	DESCRIPTION	DATE

REVISION RECORD

DESCRIPTION	DATE
ISSUED FOR SPA 1	2022-04-26
ISSUED FOR RE-ZONING	2021-11-26

ISSUED RECORD

D
DUNPAR

LAMBTON TOWNS
2650 ST. CLAIR AVE WEST
CITY OF TORONTO, ON

SCALE: 1 : 100
NORTH

DRAWING TITLE
BLOCK C
SECOND/ THIRD FLOOR PLANS

CLIENT
1386073 - ONTARIO INC.
105 SIX POINT ROAD ETOBICOKE ON M8Z 2X3 TEL: 416.236.9800 | FAX: 416.236.9080

DRAWN	LS
CHECKED	AS
DATE	2022-04-26
PAGE NO.	A-207

Plotted: 2022-04-26 11:56:37 AM

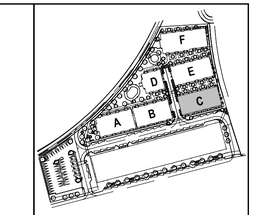

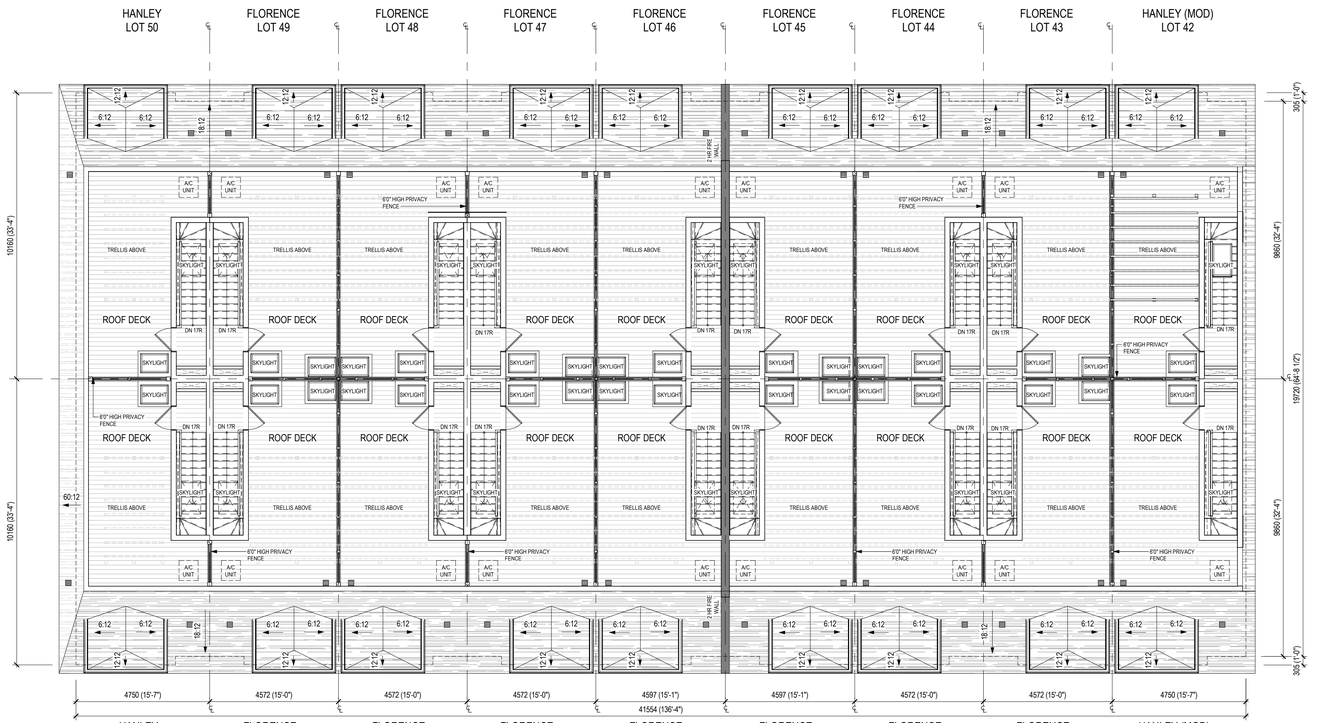

1 / A-208 ROOFTOP TERRACE
SCALE: 1 : 100

No.	DESCRIPTION	DATE

REVISION RECORD

DESCRIPTION	DATE
ISSUED FOR SPA 1	2022-04-26
ISSUED FOR RE-ZONING	2021-11-26

ISSUED RECORD

DUNPAR

LAMBTON TOWNS
2650 ST. CLAIR AVE WEST
CITY OF TORONTO, ON

SCALE: 1 : 100
NORTH

DRAWING TITLE
BLOCK C
ROOFTOP TERRACE/ ROOF FLOOR PLANS

CLIENT
1386073 - ONTARIO INC.
105 SIX POINT ROAD ETOBICOKE ON M8Z 2X3 TEL: 416.236.9800 | FAX: 416.236.9080

DRAWN	LS
CHECKED	AS
DATE	2022-04-26

PAGE NO. A-208

PLOTTED: 2022-04-26

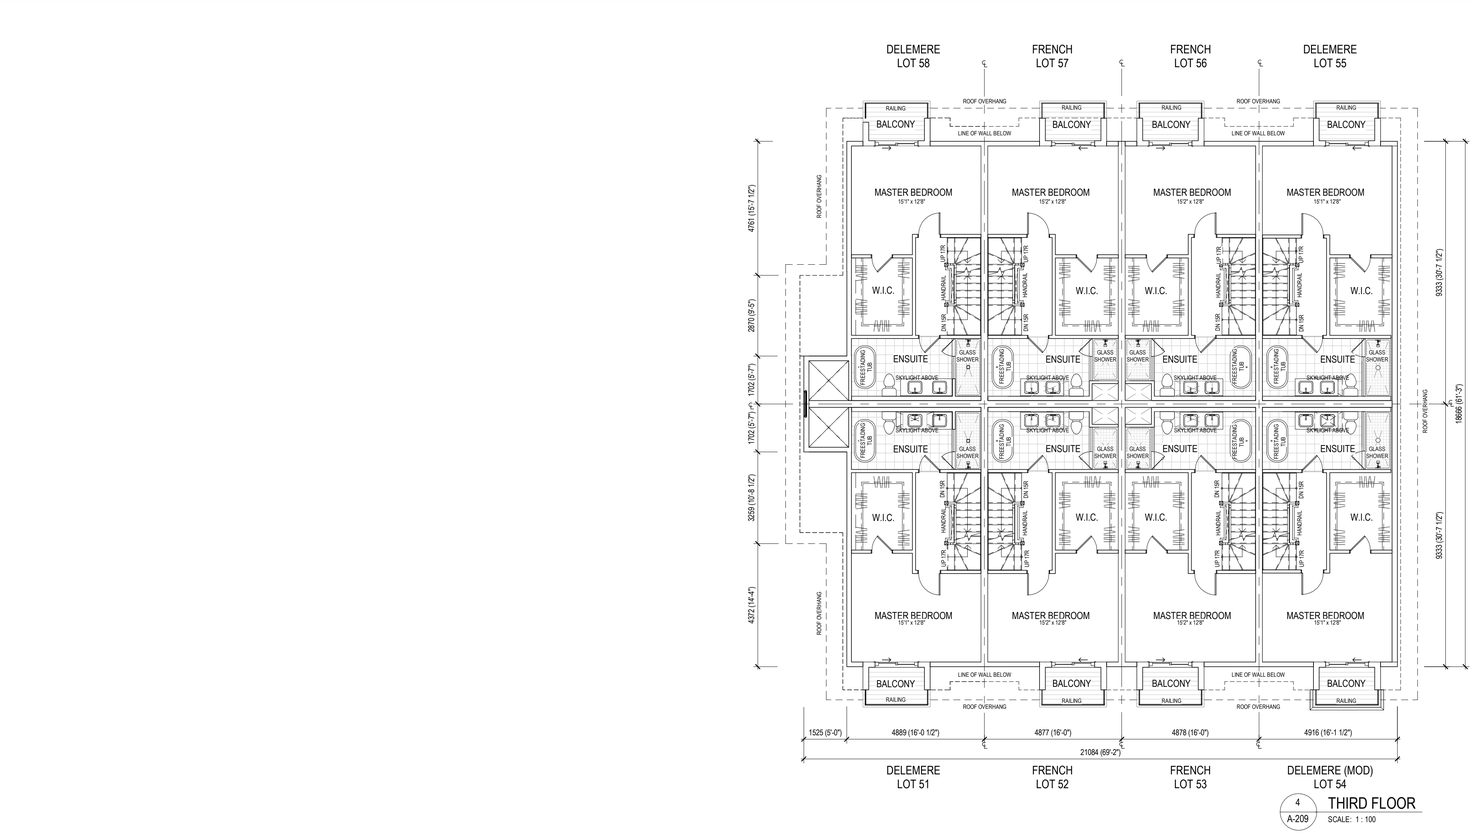

4 A-209 **THIRD FLOOR**
SCALE: 1 : 100

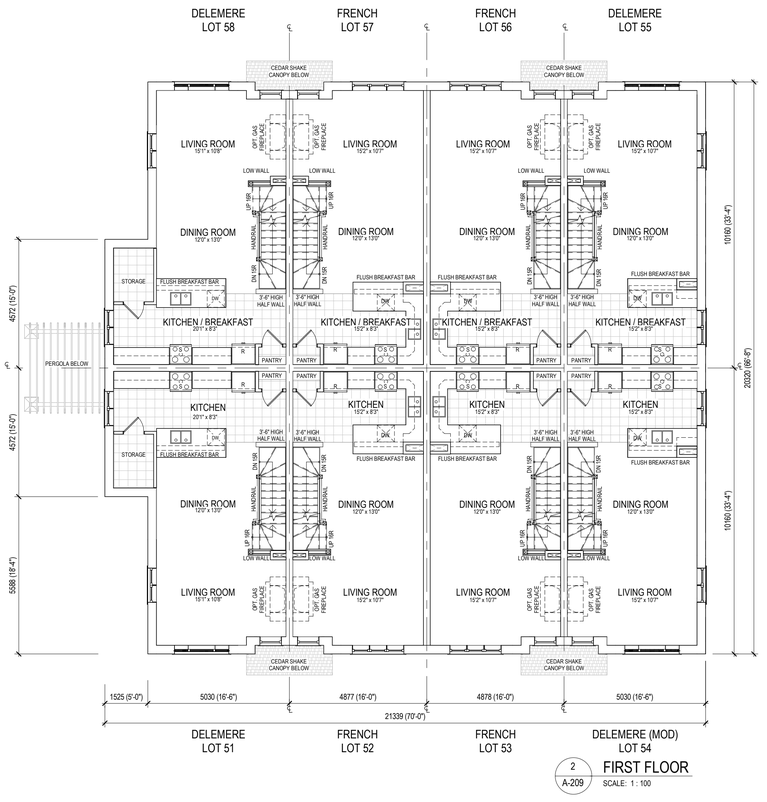

2 A-209 **FIRST FLOOR**
SCALE: 1 : 100

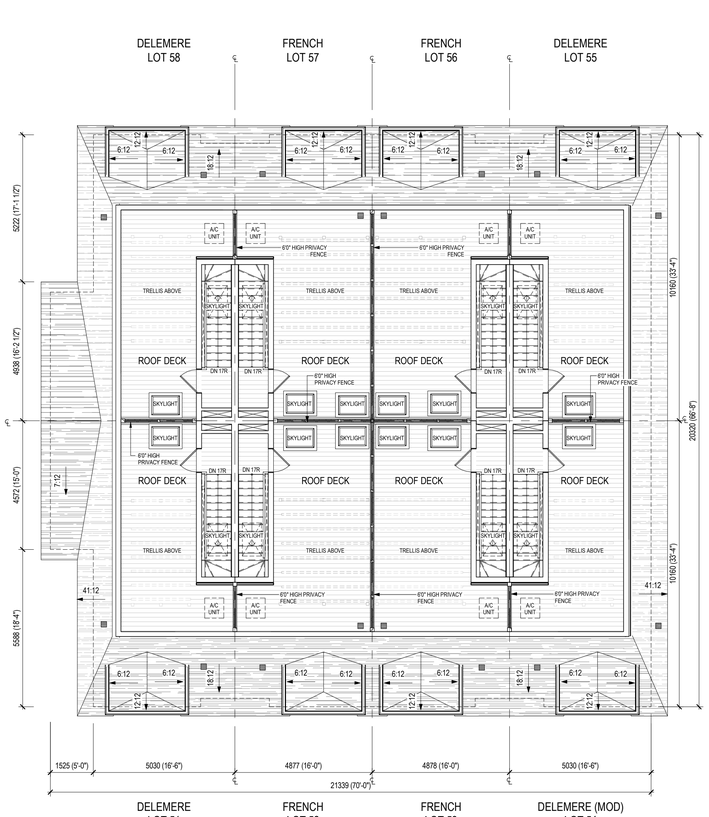

5 A-209 **ROOFTOP TERRACE**
SCALE: 1 : 100

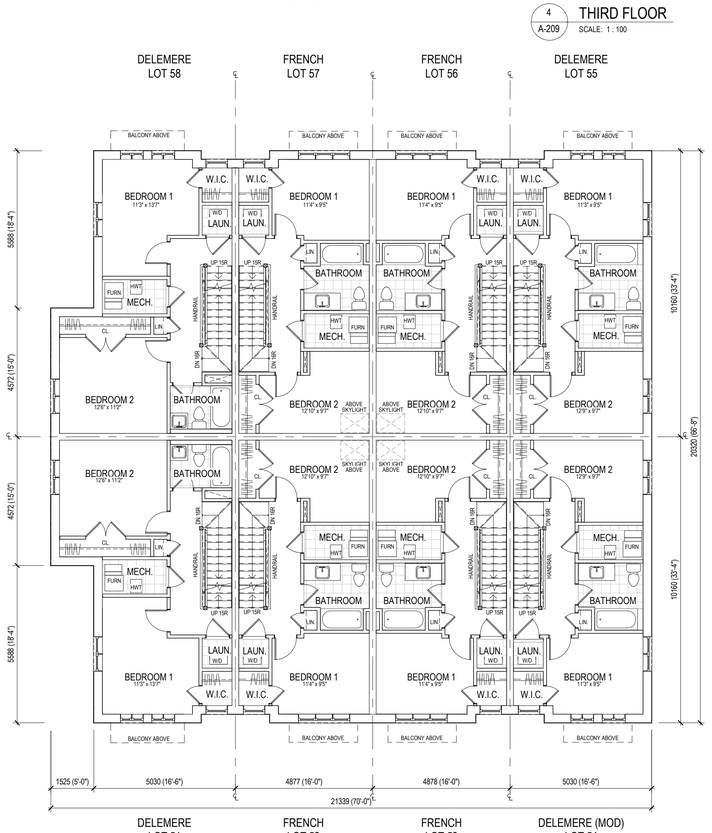

3 A-209 **SECOND FLOOR**
SCALE: 1 : 100

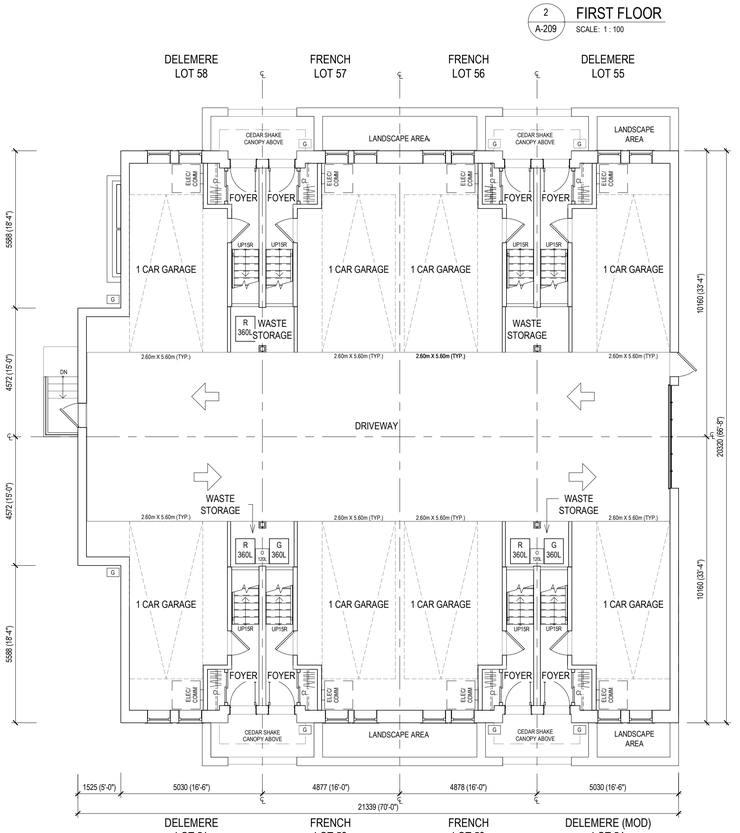

1 A-209 **BASEMENT PLAN**
SCALE: 1 : 100

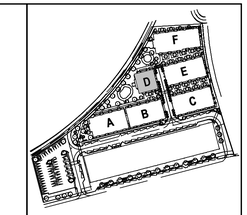

No.	DESCRIPTION	DATE

REVISION RECORD

DESCRIPTION	DATE
ISSUED FOR SPA-1	2022-04-26
ISSUED FOR RE-ZONING	2021-11-26

ISSUED RECORD

D

DUNPAR

LAMBTON TOWNS
2650 ST. CLAIR AVE WEST
CITY OF TORONTO, ON

SCALE 1 : 100 | NORTH

DRAWING TITLE

BLOCK D
FLOOR PLANS

CLIENT

1386073 - ONTARIO INC.
105 SIX POINT ROAD ETOBICOKE ON M8Z 2X3 TEL: 416.236.9800
| FAX: 416.236.9080

DRAWN	LS	PAGE NO.
CHECKED	AS	A-209
DATE	2022-04-26	

COPYRIGHT RESERVED

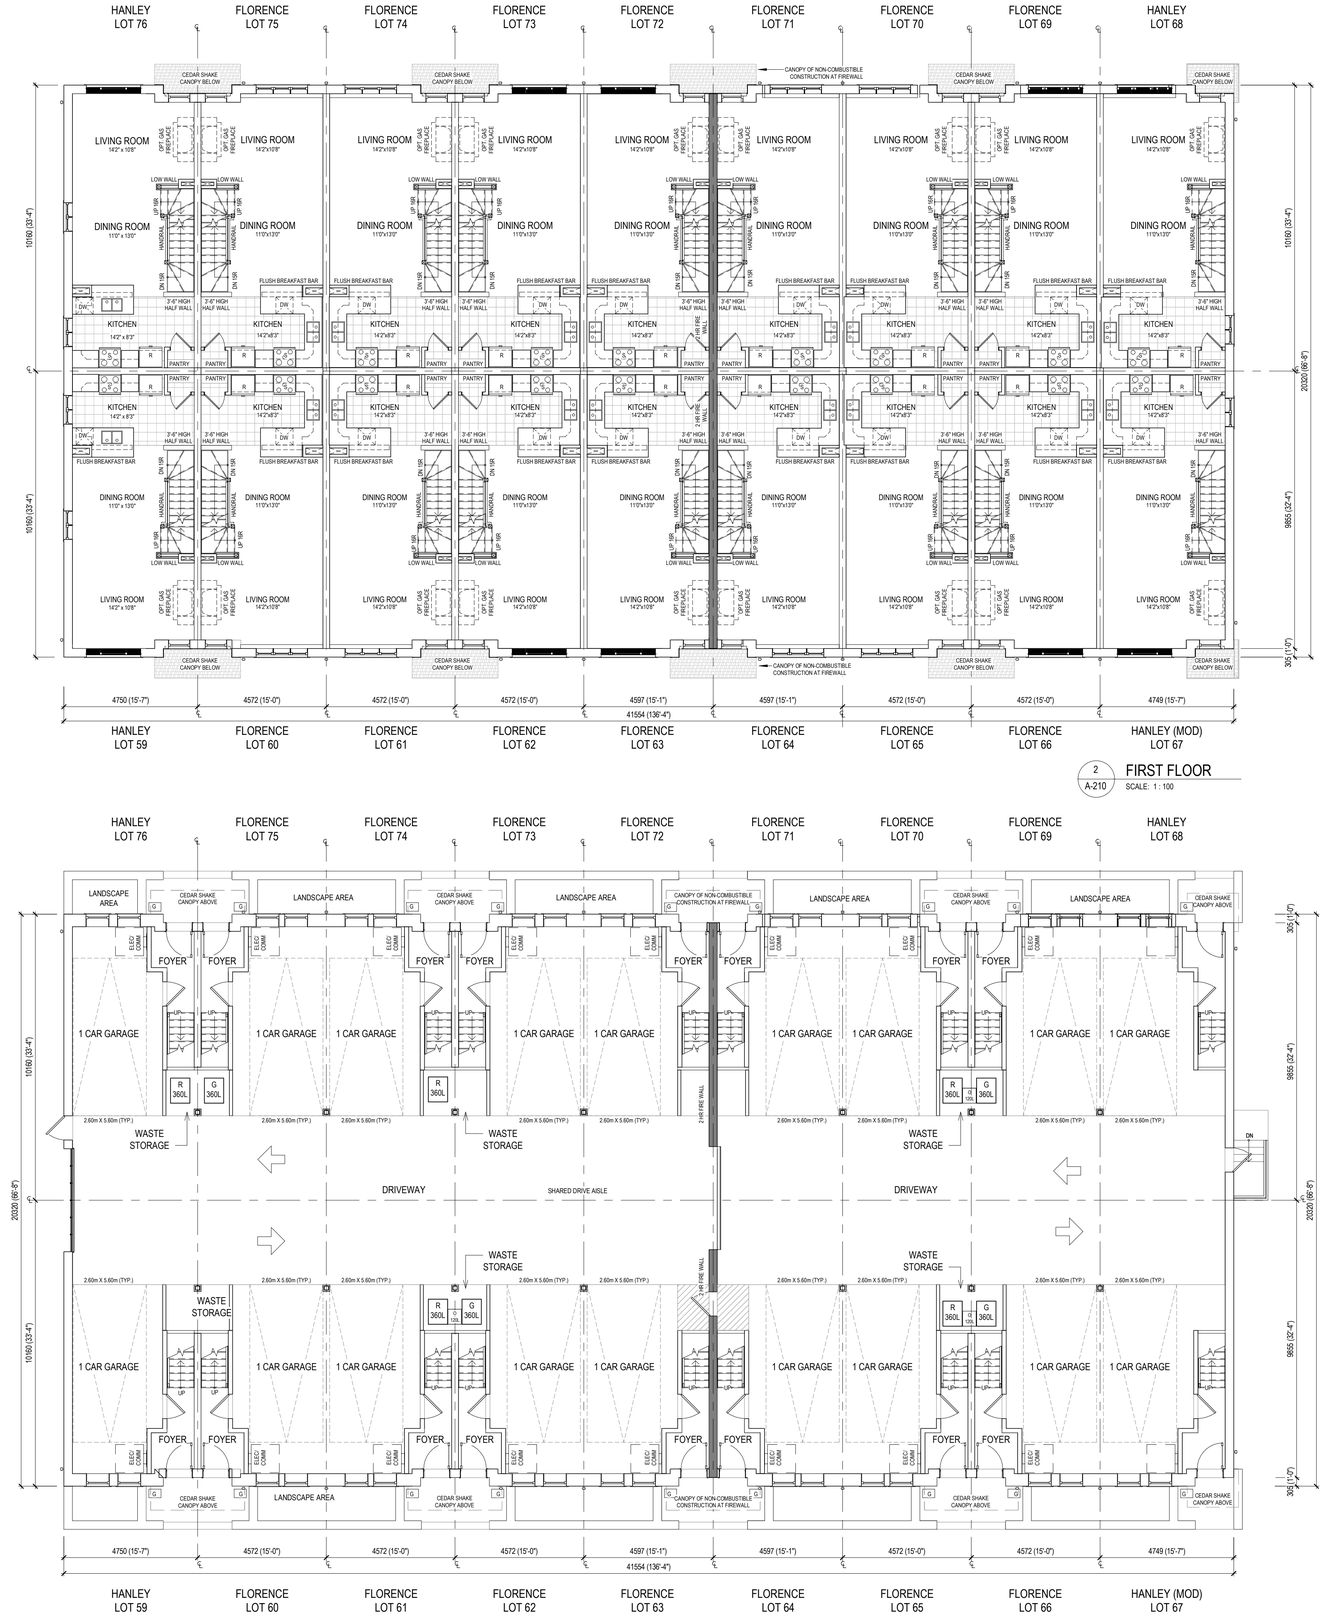

2 A-210 **FIRST FLOOR**
SCALE: 1 : 100

1 A-210 **BASEMENT FLOOR**
SCALE: 1 : 100

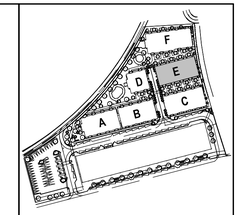

No.	DESCRIPTION	DATE

REVISION RECORD

DESCRIPTION	DATE
ISSUED FOR SPA 1	2022-04-26
ISSUED FOR RE-ZONING	2021-11-26

ISSUED RECORD

DUNPAR

LAMBTON TOWNS
2650 ST. CLAIR AVE WEST
CITY OF TORONTO, ON

SCALE: 1 : 100
NORTH

DRAWING TITLE
BLOCK E
BASEMENT/ FIRST FLOOR PLAN

CLIENT
1386073 - ONTARIO INC.
105 SIX POINT ROAD ETOBICOKE ON M8Z 2X3 TEL: 416.236.9800 | FAX: 416.236.9080

DRAWN	LS	PAGE NO.
CHECKED	AS	A-210
DATE	2022-04-26	

COPYRIGHT RESERVED

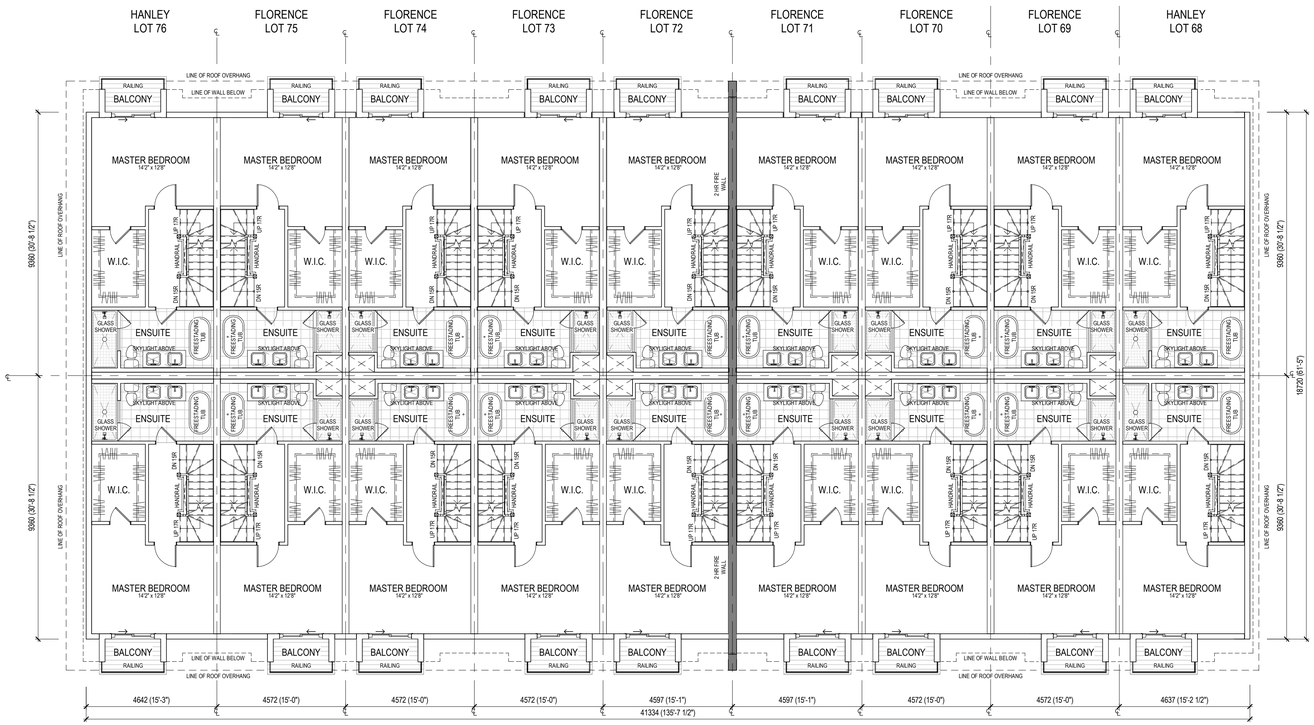

2 A-211 THIRD FLOOR
SCALE: 1 : 100

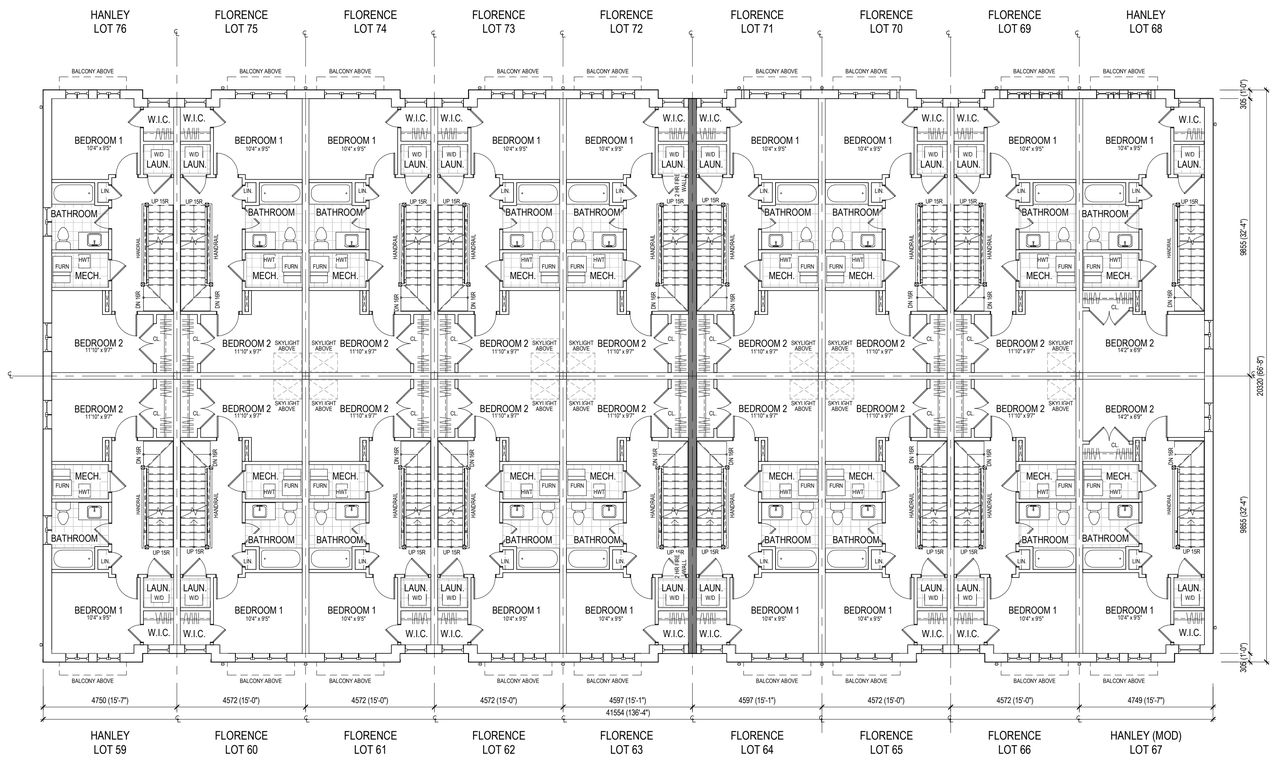

1 A-211 SECOND FLOOR
SCALE: 1 : 100

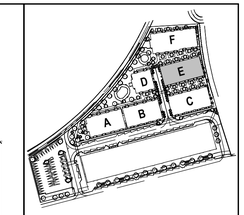

No.	DESCRIPTION	DATE

REVISION RECORD

DESCRIPTION	DATE
ISSUED FOR SPA 1	2022-04-26
ISSUED FOR RE-ZONING	2021-11-26

ISSUED RECORD

DUNPAR

LAMBTON TOWNS
2650 ST. CLAIR AVE WEST
CITY OF TORONTO, ON

SCALE: 1 : 100
NORTH

DRAWING TITLE
BLOCK E
SECOND/ THIRD FLOOR PLANS

CLIENT
1386073 - ONTARIO INC.
105 SIX POINT ROAD ETOBICOKE ON M8Z 2X3 TEL: 416.236.9800 | FAX: 416.236.9080

DRAWN	LS	PAGE NO.
CHECKED	AS	A-211
DATE	2022-04-26	

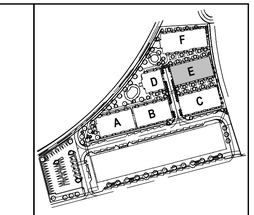

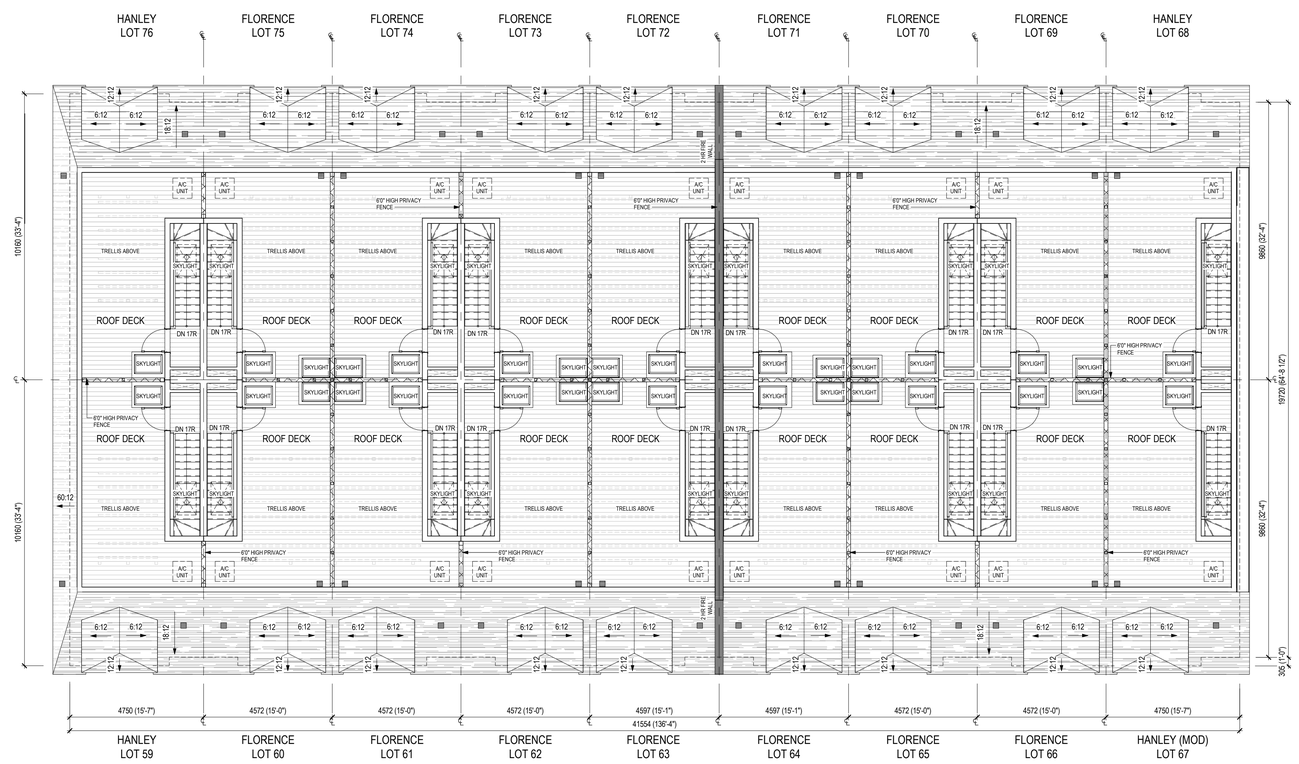

1 / A-212 ROOFTOP TERRACE
SCALE: 1 : 100

No.	DESCRIPTION	DATE

REVISION RECORD

DESCRIPTION	DATE
ISSUED FOR SPA 1	2022-04-26
ISSUED FOR RE-ZONING	2021-11-26

ISSUED RECORD

DUNPAR

LAMBTON TOWNS
2650 ST. CLAIR AVE WEST
CITY OF TORONTO, ON

SCALE 1 : 100 NORTH

DRAWING TITLE
BLOCK E
ROOFTOP TERRACE/ ROOF FLOOR PLANS

CLIENT
1386073 - ONTARIO INC.
105 SIX POINT ROAD ETOBICOKE ON M8Z 2X3 TEL: 416.236.9800 | FAX: 416.236.9080

DRAWN LS
CHECKED AS
DATE 2022-04-26
PAGE NO. A-212

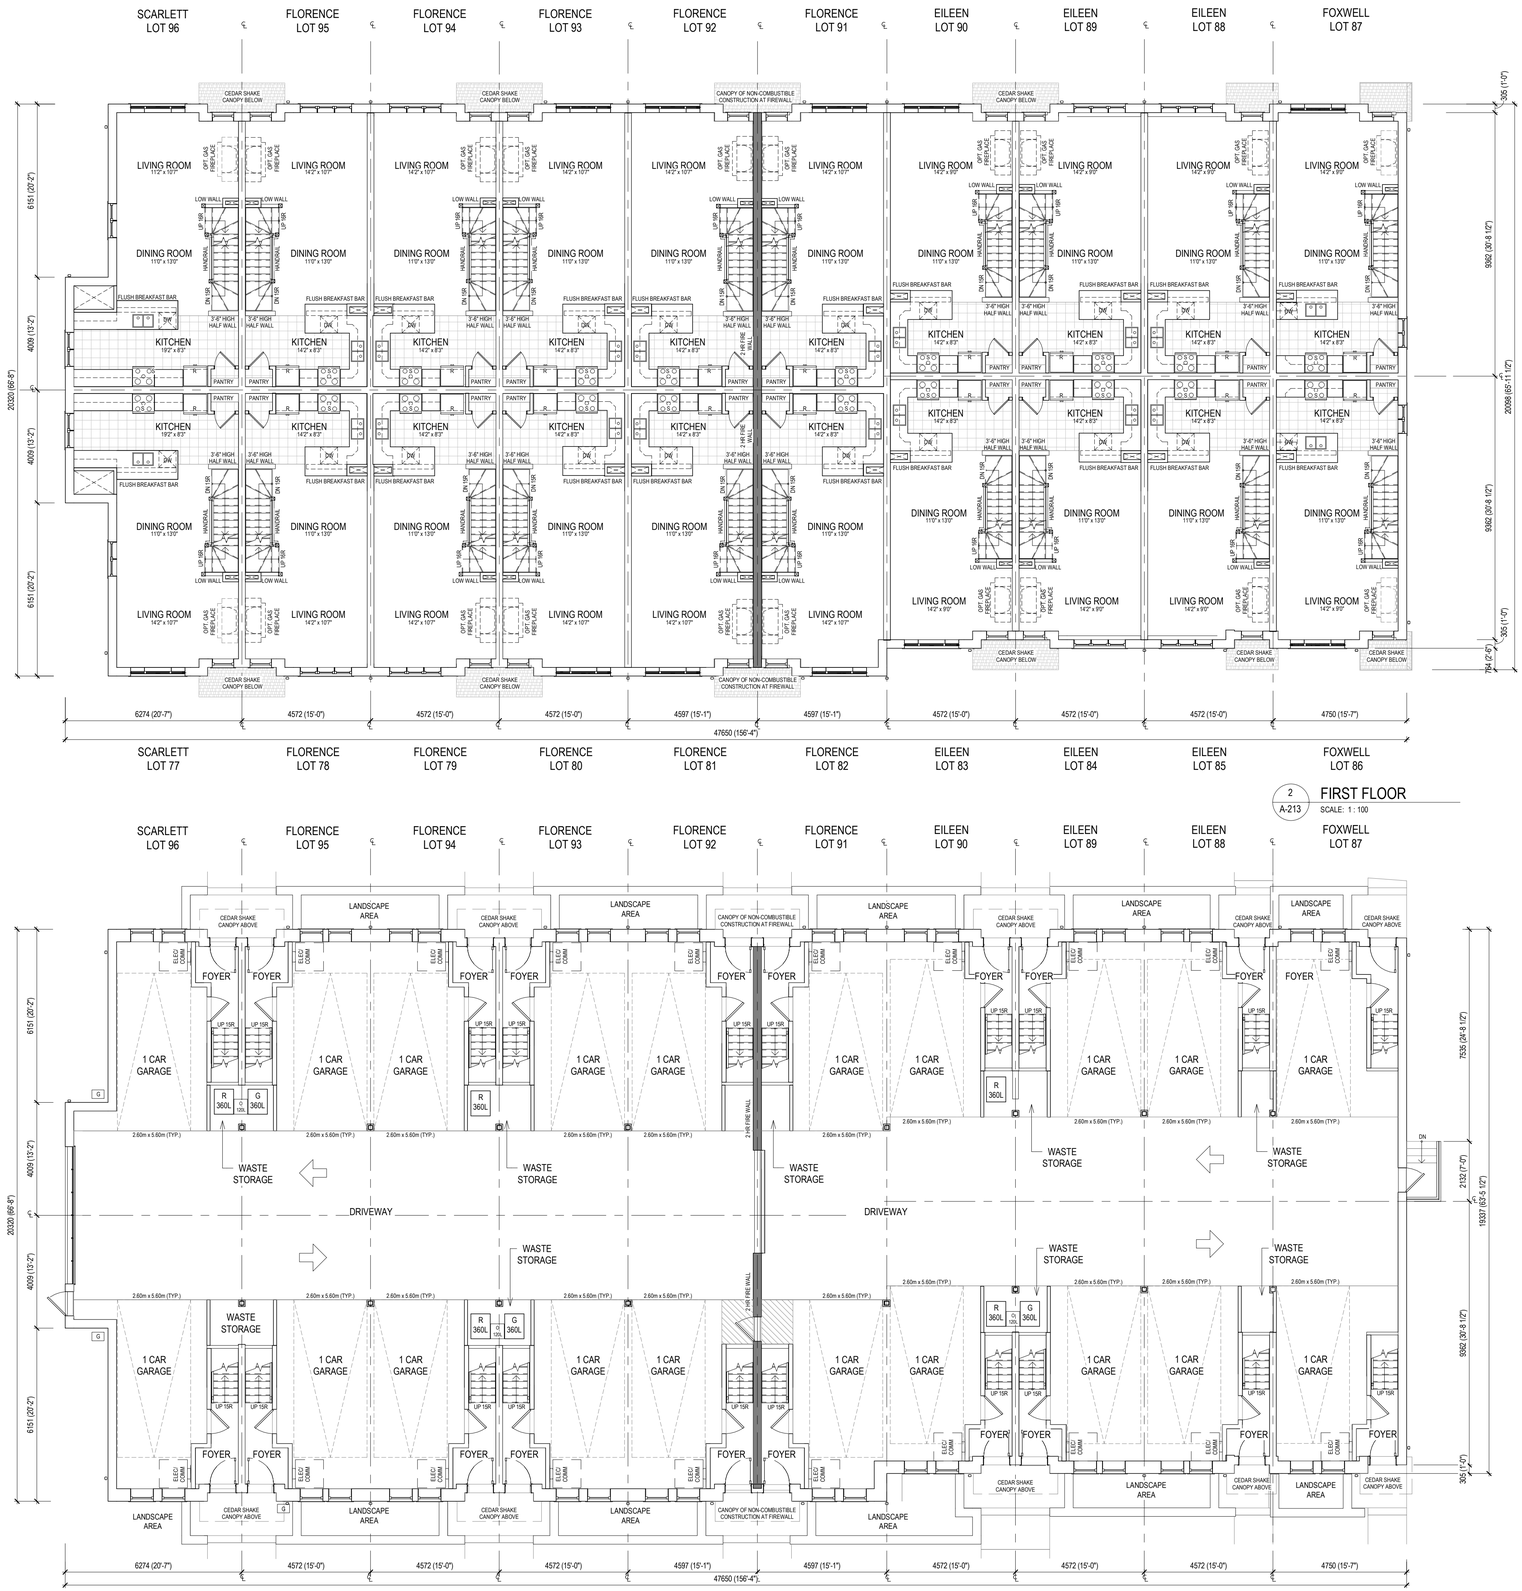

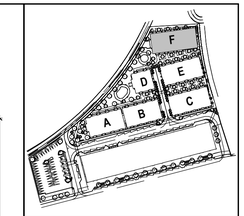

No.	DESCRIPTION	DATE

REVISION RECORD

DESCRIPTION	DATE
ISSUED FOR SPA 1	2022-04-26
ISSUED FOR RE-ZONING	2021-11-26

ISSUED RECORD

DUNPAR

LAMBTON TOWNS
2650 ST. CLAIR AVE WEST
CITY OF TORONTO, ON

SCALE: 1 : 100

NORTH

DRAWING TITLE

BLOCK F
BASEMEN/ FIRST FLOOR
PLANS

CLIENT

1386073 - ONTARIO INC.
105 SIX POINT ROAD ETOBICOKE ON M8Z 2X3 TEL: 416.236.9800 | FAX: 416.236.9080

DRAWN	LS	PAGE NO.
CHECKED	AS	A-213
DATE	2022-04-26	

2022-04-26 1:04:49 PM

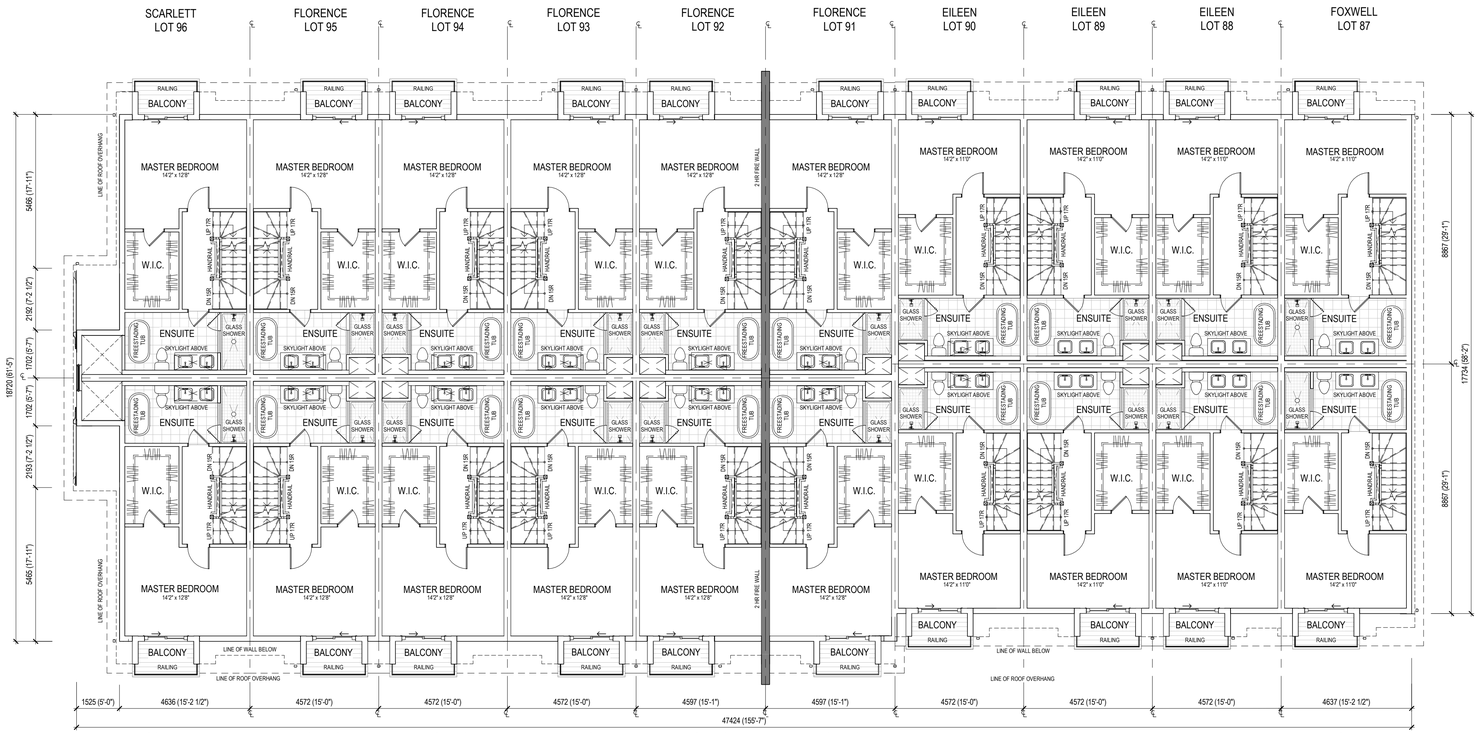

2 A-214 THIRD FLOOR
SCALE: 1 : 100

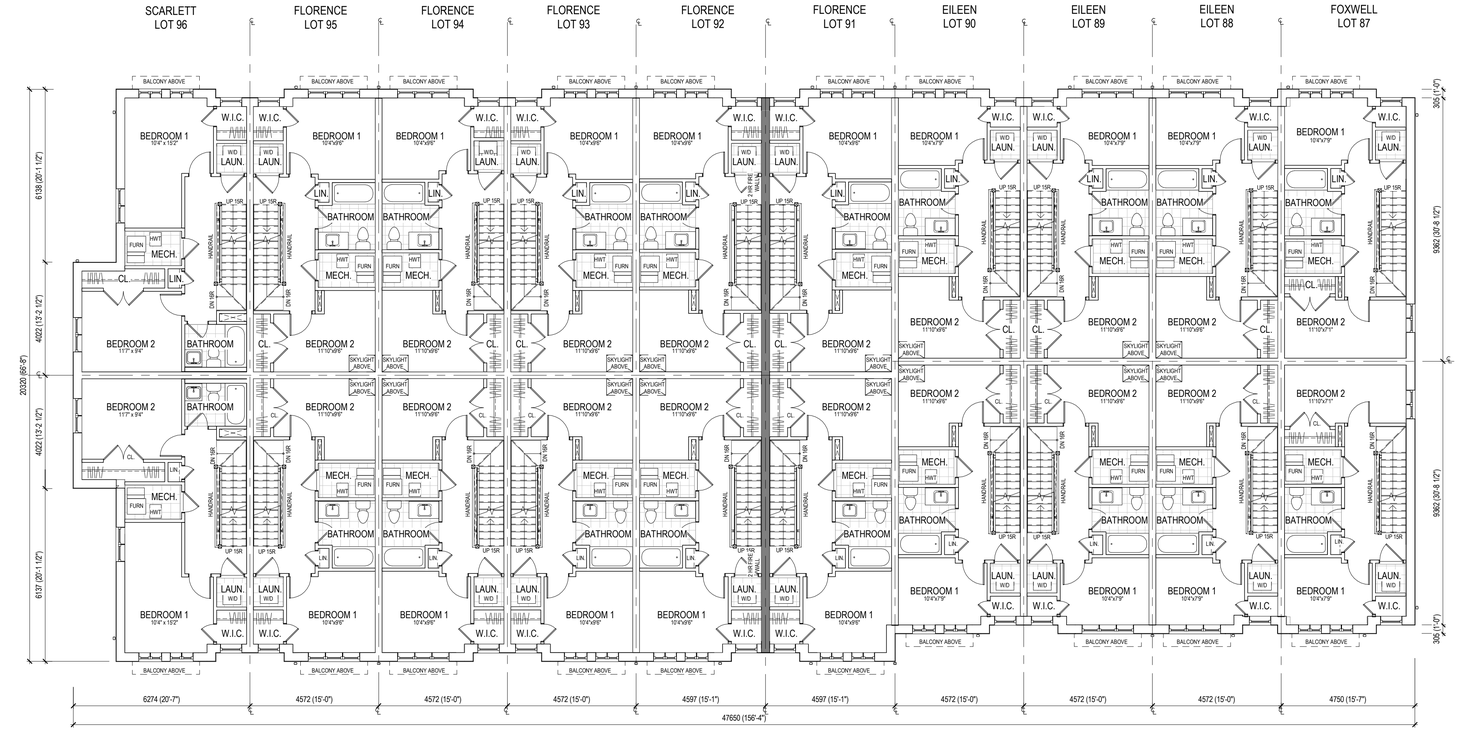

1 A-214 SECOND FLOOR
SCALE: 1 : 100

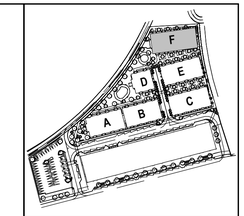

No.	DESCRIPTION	DATE

REVISION RECORD

DESCRIPTION	DATE
ISSUED FOR SPA 1	2022-04-26
ISSUED FOR RE-ZONING	2021-11-26

ISSUED RECORD

DUNPAR

LAMBTON TOWNS
2650 ST. CLAIR AVE WEST
CITY OF TORONTO, ON

SCALE: 1 : 100
NORTH

DRAWING TITLE
BLOCK F
SECOND/ THIRD FLOOR PLANS

CLIENT
1386073 - ONTARIO INC.
105 SIX POINT ROAD ETOBICOKE ON M8Z 2X3 TEL: 416.236.9800 | FAX: 416.236.9080

DRAWN: LS
CHECKED: AS
DATE: 2022-04-26
PAGE NO. A-214

© COPYRIGHT RESERVED