CC21.4 - CONFIDENTIAL APPENDIX A - Part 3 - made public on September 10, 2024

D

DUNPAR

4195 Dundas St. W

4195 Dundas Street West
Etobicoke, Ontario

Scale 1 : 250	North
Drawing Title	BLOCK A & B GROUND FLOOR
Owner/Developer	1386072 ONTARIO INC.
Drawn by Author	Page No.
Checked by HM	
Date 08/22/24	RZ 201

D

DUNPAR

BETTER BY DESIGN

4195 Dundas St. W

4195 Dundas Street West
Etobicoke, Ontario

Scale 1 : 250	North

Drawing Title

BLOCK A & B Level 2nd to 6th

Owner/Developer

1386072 ONTARIO INC.

Drawn by	Author	Page No.
Checked by	HM	RZ 202
Date	08/22/24	

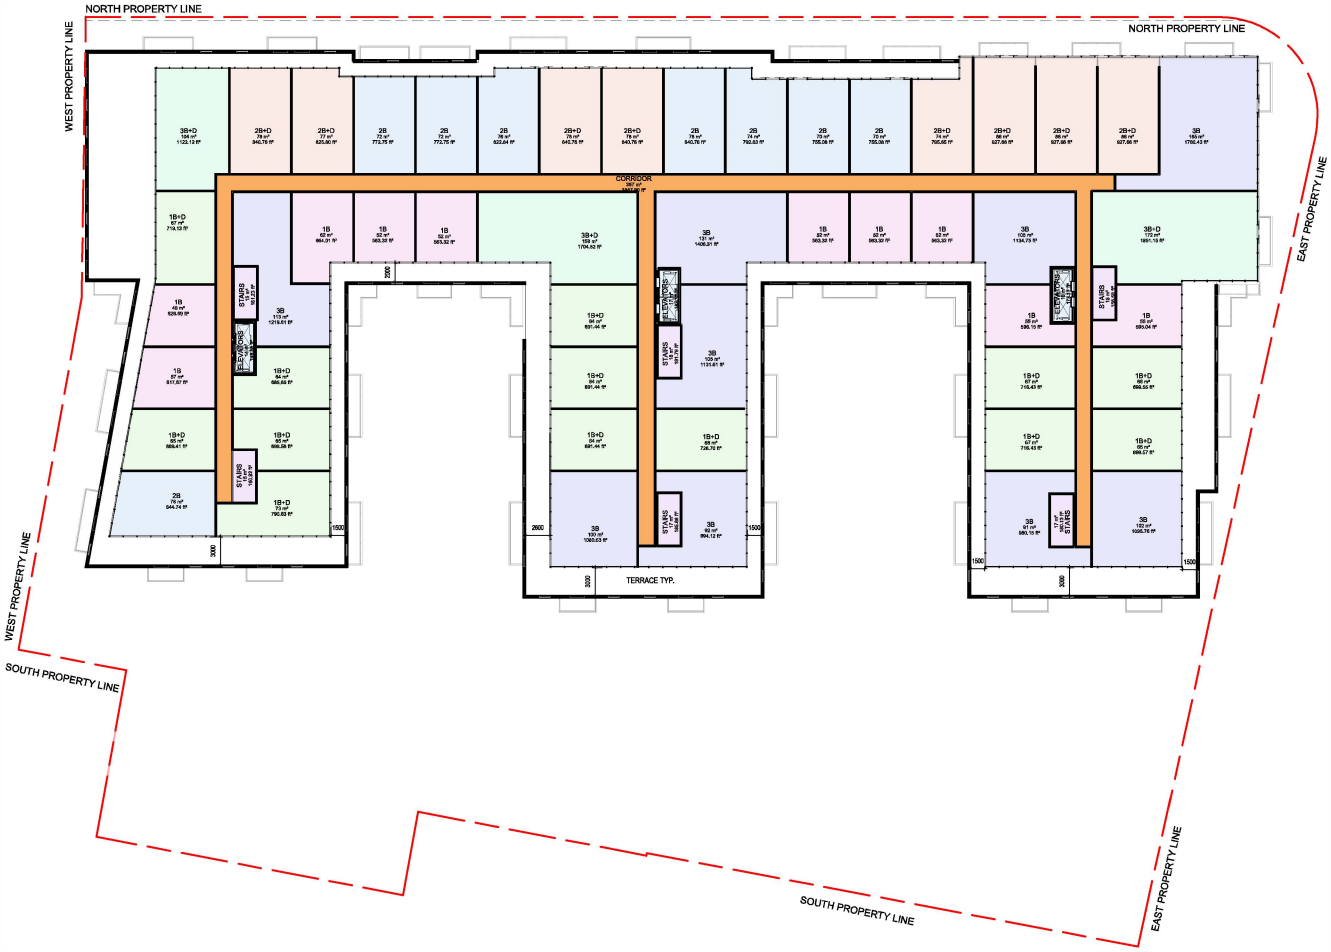

D

DUNPAR

BETTER BY DESIGN

4195 Dundas St. W

4195 Dundas Street West
Etobicoke, Ontario

Scale 1 : 250	North

Drawing Title

BLOCK A Level 7th - 8th

Owner/Developer

1386072 ONTARIO INC.

Drawn by	Author	Page No.
Checked by	HM	RZ 203
Date	08/22/24	

D

DUNPAR

BETTER BY DESIGN

4195 Dundas St. W

4195 Dundas Street West
Etobicoke, Ontario

Scale 1 : 250	North

Drawing Title

BLOCK A Level 9th

Owner/Developer

1386072 ONTARIO INC.

Drawn by	Author	Page No.
Checked by	HM	RZ 204
Date	06/22/24	

D

DUNPAR

BETTER BY DESIGN

4195 Dundas St. W

4195 Dundas Street West
Etobicoke, Ontario

Scale 1 : 250	North

Drawing Title

BLOCK A Level 10th

Owner/Developer

1386072 ONTARIO INC.

Drawn by	Author	Page No.
Checked by	HM	
Date	08/22/24	RZ 205

1 RZ 300 LEVEL 11th
1 : 250

D
DUNPAR
BUILDER BY DESIGN

4195 Dundas St. W
4195 Dundas Street West
Etobicoke, Ontario

Scale 1 : 250	North
Drawing Title BLOCK A Level 11th	
Owner/Developer 1386072 ONTARIO INC.	
Drawn by Author	Page No.
Checked by HM	
Date 08/22/24	RZ 206

RZ 300 Level 12
1 : 250

D
DUNPAR

4195 Dundas St. W
4195 Dundas Street West
Etobicoke, Ontario

Scale 1 : 250	North

Drawing Title
BLOCK A Level 12th

Owner/Developer
1386072 ONTARIO INC.

Drawn by	Author	Page No.
Checked by	HM	RZ 207
Date	08/22/24	

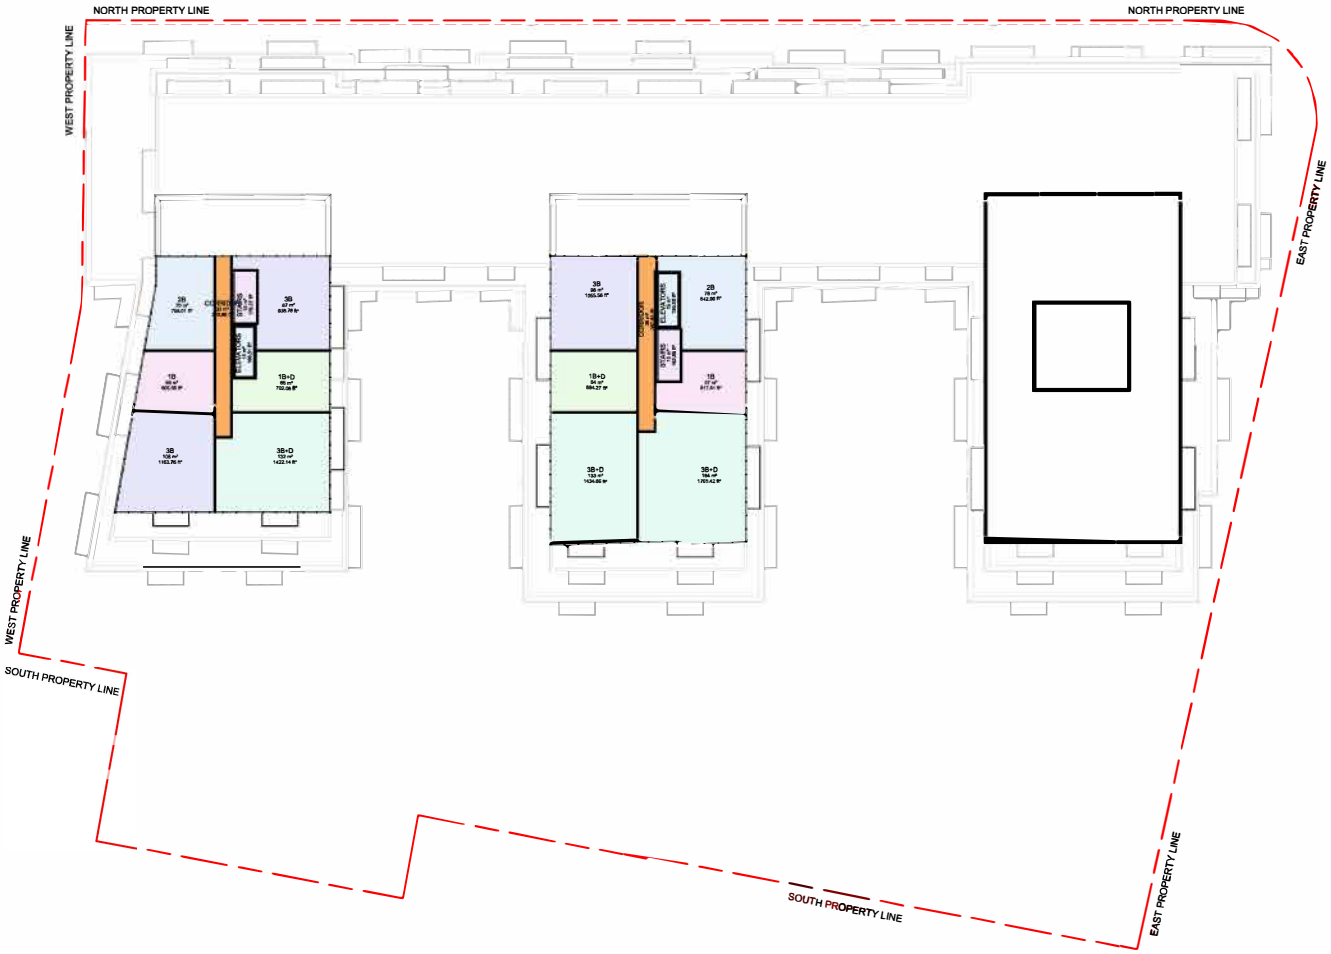

Level 13
RZ 300
1 : 250

D
DUNPAR

4195 Dundas St. W
4195 Dundas Street West
Etobicoke, Ontario

Scale 1 : 250	North

Drawing Title
BLOCK A Level 13th

Owner/Developer
1386072 ONTARIO INC.

Drawn by	Author	Page No.
Checked by	HM	
Date	08/22/24	RZ 208

1 RZ 300 Level 14

1 : 250

D

DUNPAR

BETTER BY DESIGN

4195 Dundas St. W

4195 Dundas Street West
Etobicoke, Ontario

Scale 1 : 250	North

Drawing Title

BLOCK A Level 14th

Owner/Developer

1386072 ONTARIO INC.

Drawn by	Author	Page No.
Checked by	HM	RZ 209
Date	08/22/24	

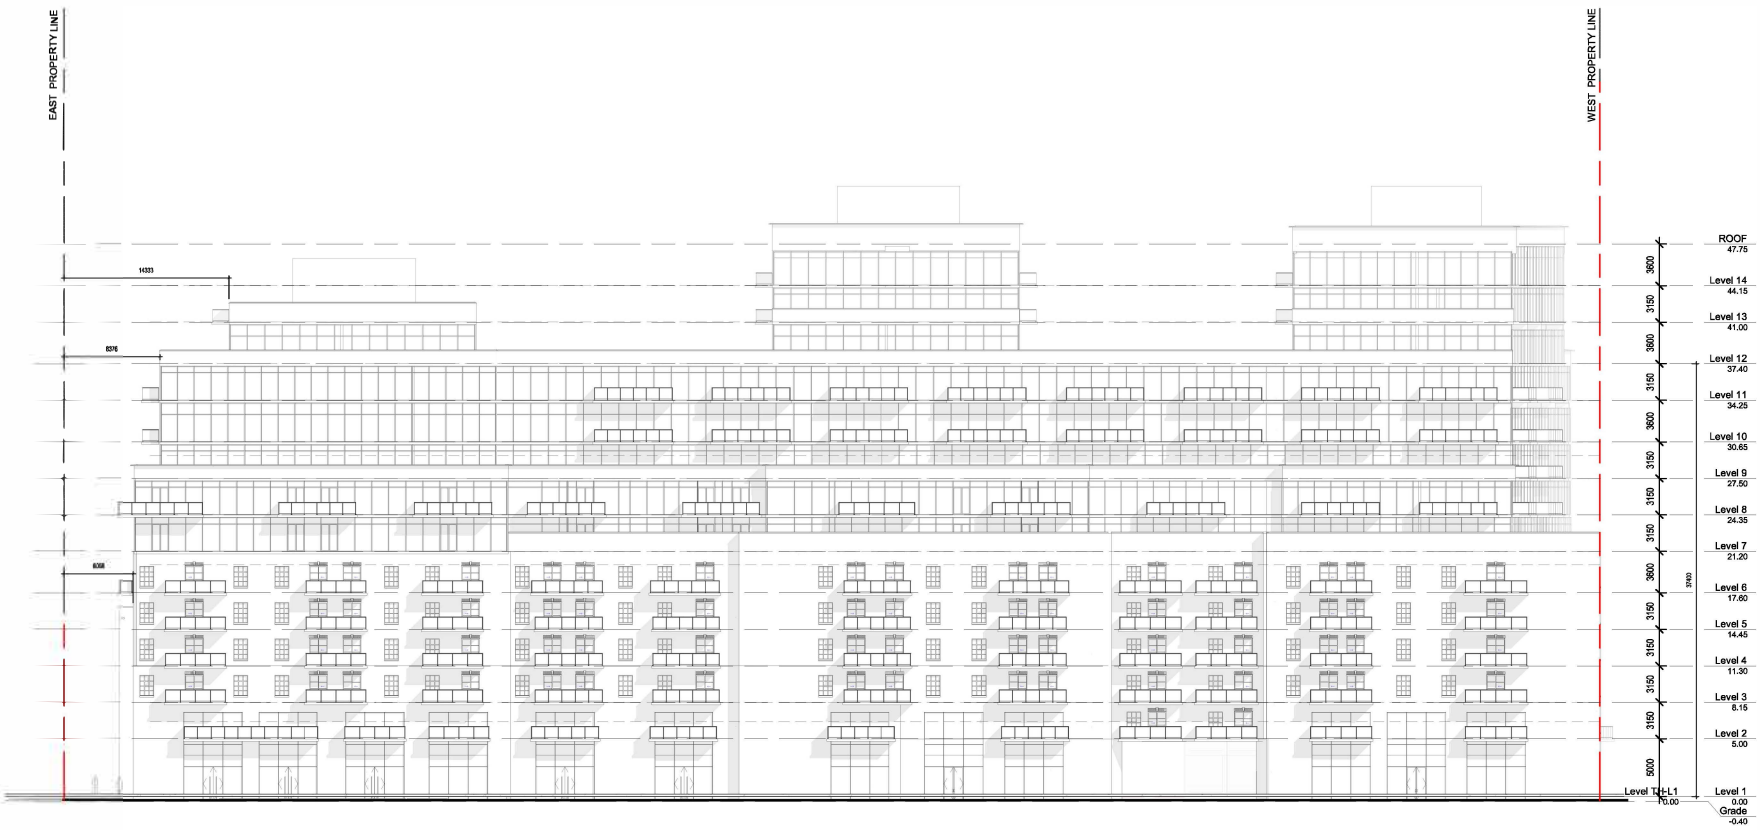

1 BLK A NORTH ELEVATION - RZ

1 : 200

D

DUNPAR

BETTER BY DESIGN

4195 Dundas St. W

4195 Dundas Street West
Etobicoke, Ontario

Scale 1 : 200	North

Drawing Title

BLOCK A NORTH ELEVATION

Owner/Developer

1386072 ONTARIO INC.

Drawn by	Author	Page No.
Checked by	Checker	RZ 300
Date	08/22/24	

BLOCK A WEST ELEVATION - RZ

1 : 300

BLOCK A EAST ELEVATION - RZ

1 : 300

D

DUNPAR

4195 Dundas St. W

4195 Dundas Street West
Etobicoke, Ontario

Scale 1 : 300	North

Drawing Title

BLOCK A EAST & WEST ELEVATIONS

Owner/Developer

1386072 ONTARIO INC.

Drawn by	Author	Page No.
Checked by	HM	
Date	08/22/24	RZ-301

1 A100 BLK A SOUTH ELEVATION - RZ

1 : 200

D

DUNPAR

BUILT BY DESIGN

4195 Dundas St. W

4195 Dundas Street West
Etobicoke, Ontario

Scale 1 : 200	North

Drawing Title

BLOCK A SOUTH ELEVATION

Owner/Developer

1386072 ONTARIO INC.

Drawn by	Author	Page No.
Checked by	HM	RZ 302
Date	08/22/24	

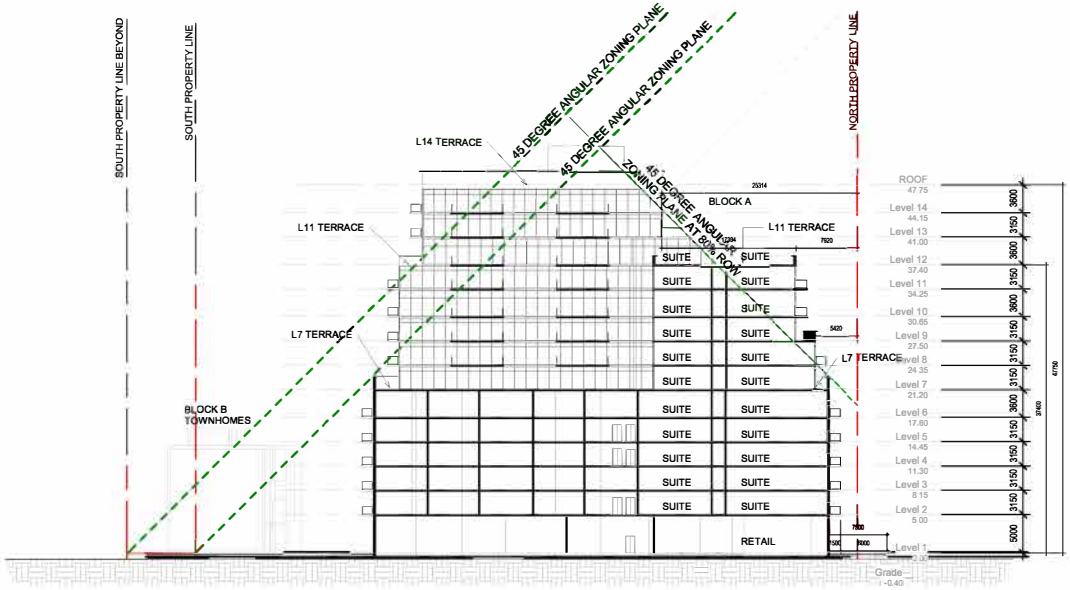

NORTH SOUTH BUILDING SECTION
RZ 4059 1 : 300

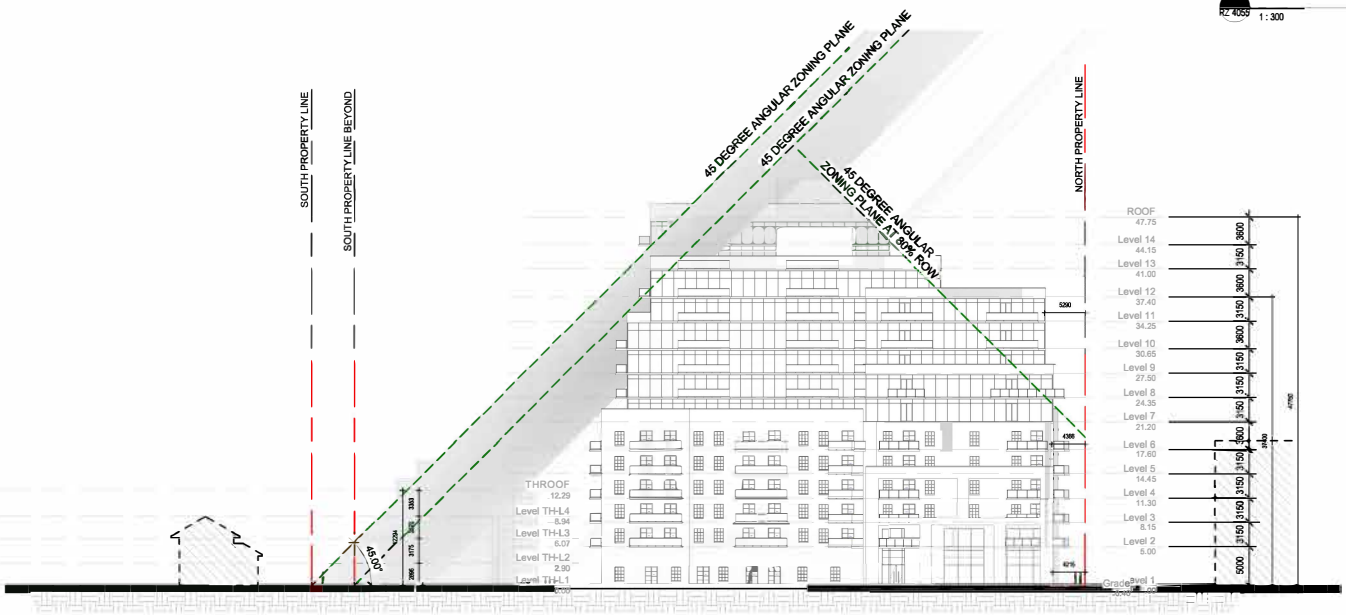

EXIST. HOUSE
2 STOREYS

BLOCK B
TOWN HOMES

BLOCK A
14 STOREYS

ELEVATION @ PRINCE EDWARD DR. (EAST)
1 : 300

D
DUNPAR

4195 Dundas St. W
4195 Dundas Street West
Etobicoke, Ontario

Scale 1 : 300	North
Drawing Title	ANGULAR PLANE & BUILDING SECTION
Owner/Developer	1386072 ONTARIO INC.
Drawn by Author	Page No.
Checked by HM	RZ 501
Date 08/22/24	