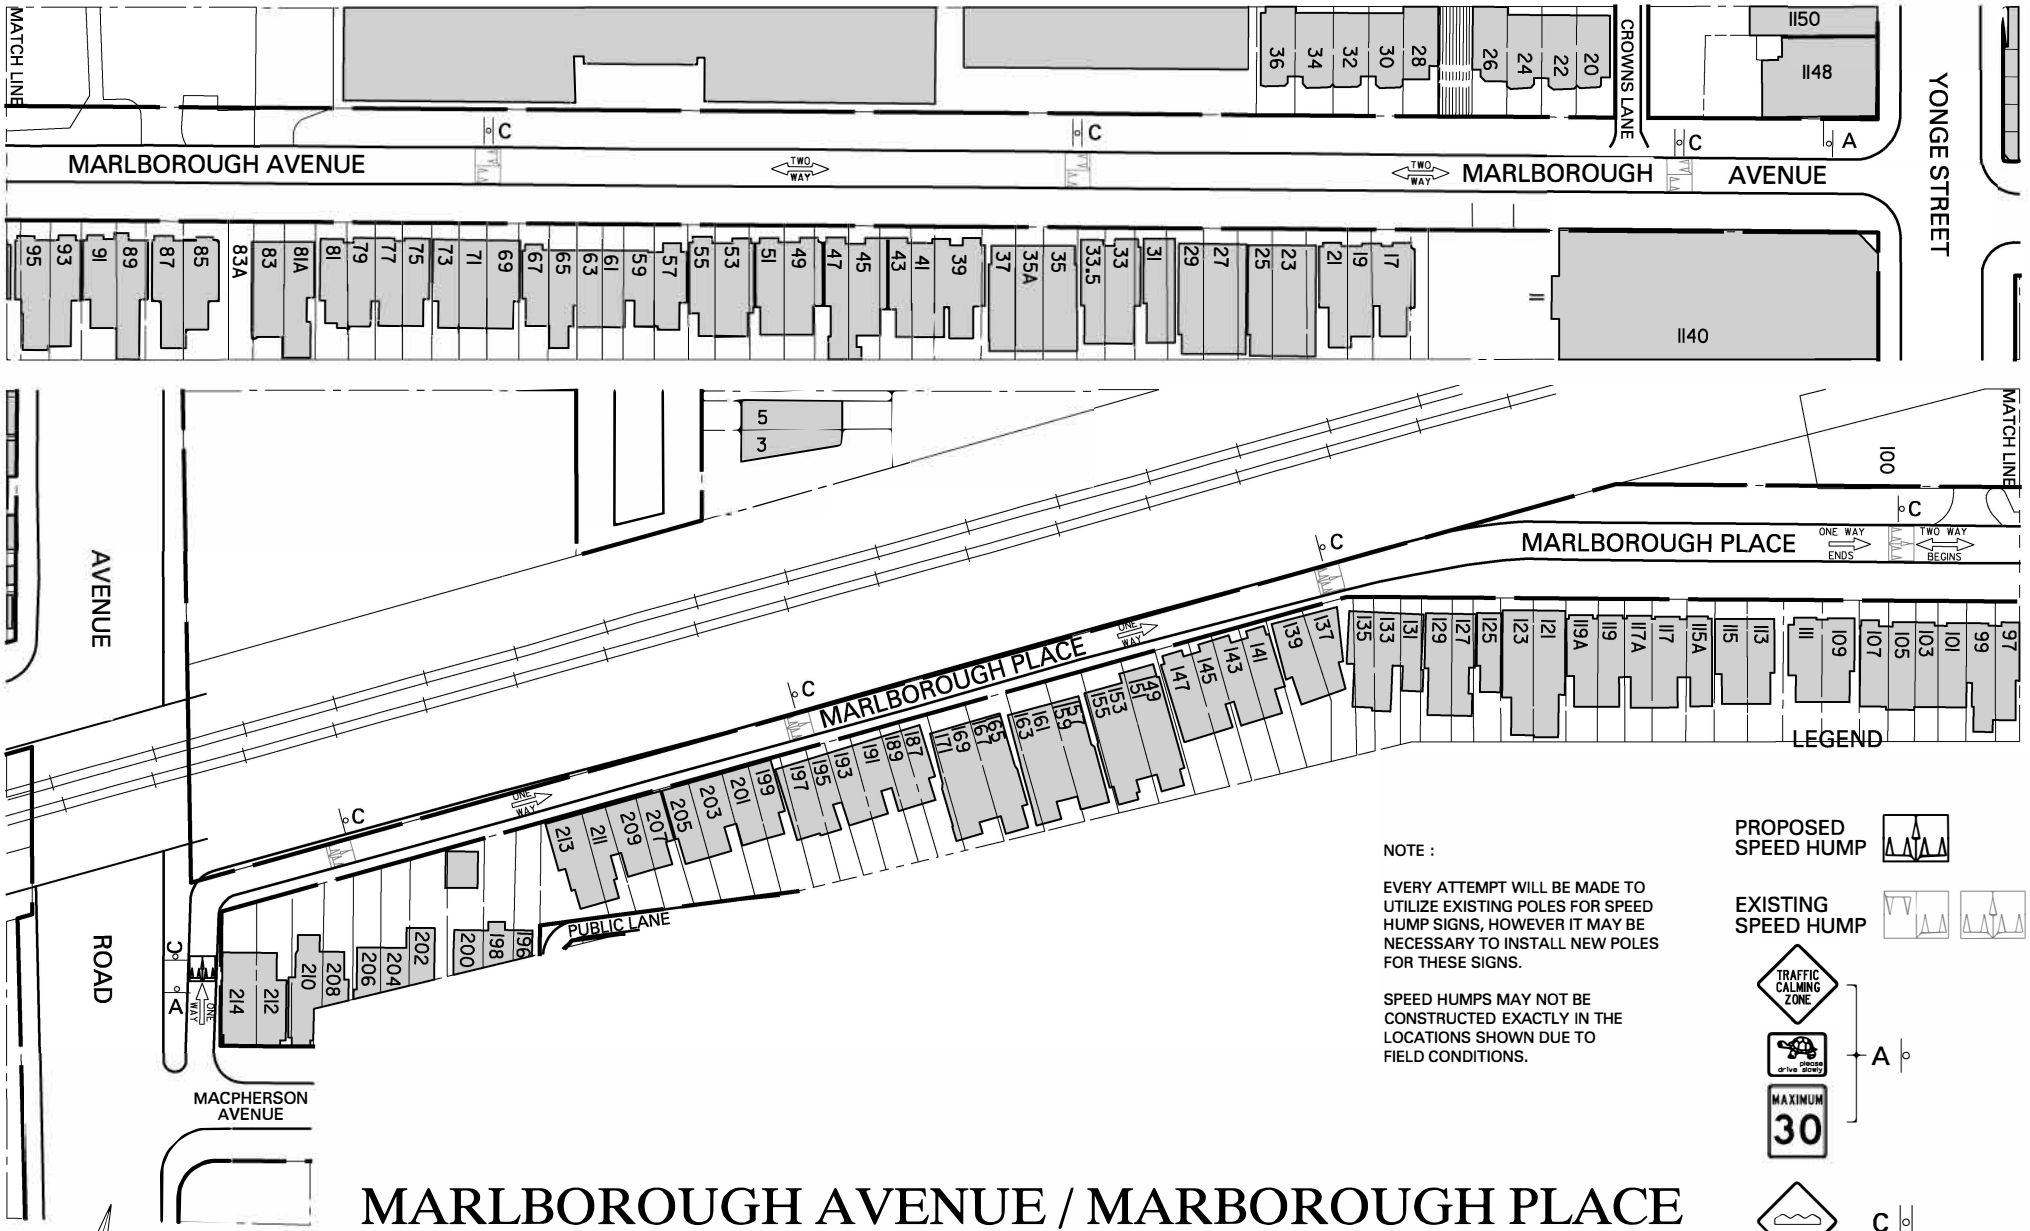

NOTE :

EVERY ATTEMPT WILL BE MADE TO UTILIZE EXISTING POLES FOR SPEED HUMP SIGNS, HOWEVER IT MAY BE NECESSARY TO INSTALL NEW POLES FOR THESE SIGNS.

SPEED HUMPS MAY NOT BE CONSTRUCTED EXACTLY IN THE LOCATIONS SHOWN DUE TO FIELD CONDITIONS.

MARLBOROUGH AVENUE / MARBOROUGH PLACE
MACPHERSON AVENUE - YONGE STREET
PROPOSED SPEED HUMPS

DWG. NO. TC-255 | S.J.L./E.M.S. | JAN, 2024 | TRANSPORTATION SERVICES | TORONTO & EAST YORK DISTRICT