ATTACHMENT 1 - Site Plan of Sidewalk Cafe

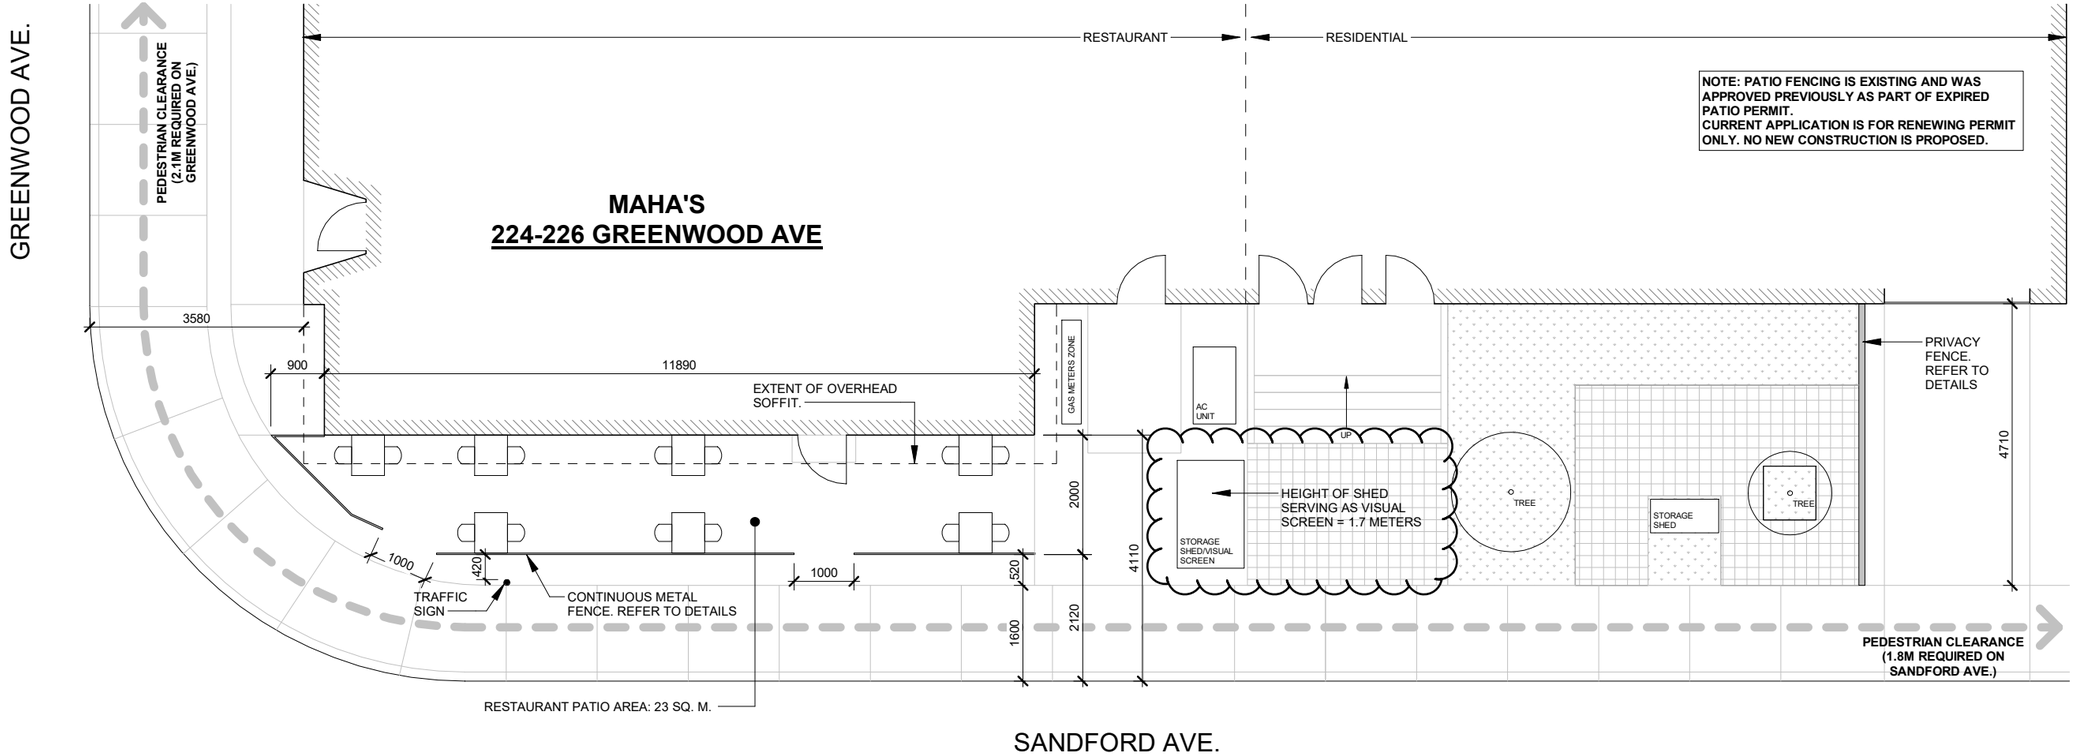

1 PATIO PLAN - OVERALL
1 : 100

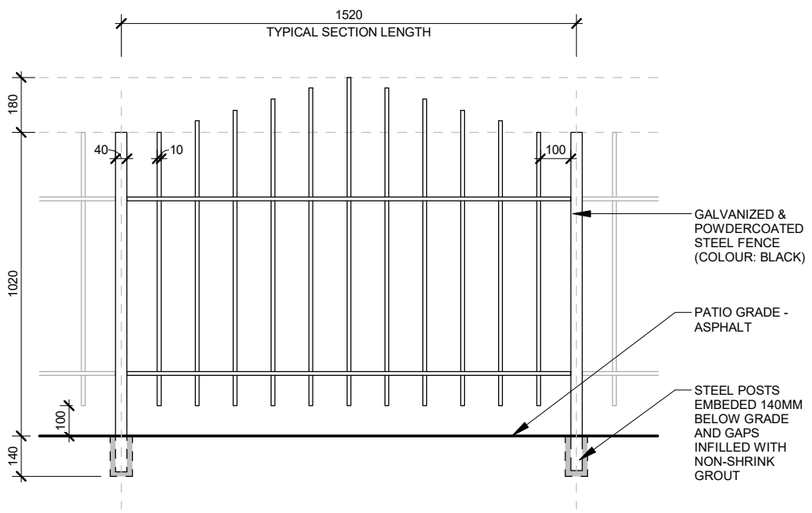

2 PATIO FENCE DETAILS
1 : 20

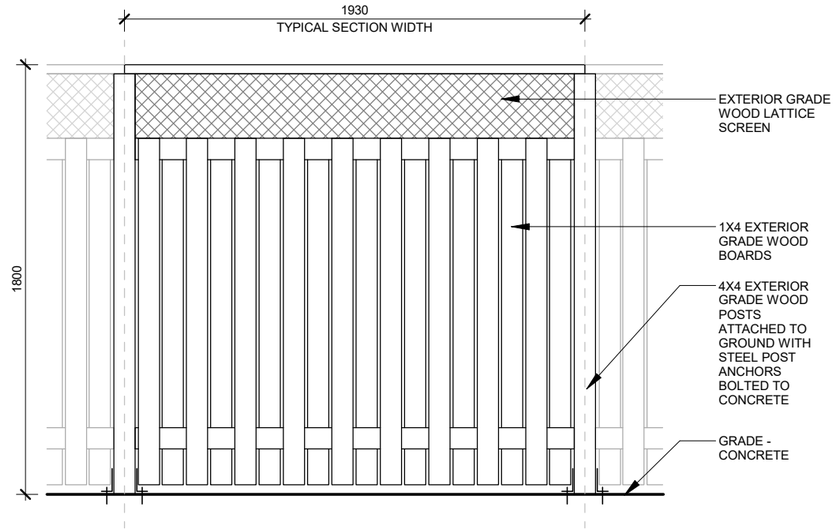

3 PRIVACY SCREEN DETAILS
1 : 25

DESIGNS

PROJECT
MAHA'S - PATIO

PROJECT ADDRESS
224-226 GREENWOOD AVE
TORONTO, ON
M4L 2R2

REVISION		DATE
1	ISSUED FOR PATIO PERMIT	2024-05-10
2	REVISION 1	2024-05-27
3	REVISION 2	2024-06-05
4	REVISION 3	2024-06-24

NOTES

1. THIS DRAWING IS THE PROPERTY OF THE ARCHITECT AND MAY NOT BE REPRODUCED OR USED WITHOUT THE EXPRESS CONSENT OF THE ARCHITECT. THE CONTRACTOR IS RESPONSIBLE FOR CHECKING AND VERIFYING ALL LEVELS AND DIMENSIONS AND SHALL REPORT ALL DISCREPANCIES TO THE ARCHITECT AND OBTAIN CLARIFICATION PRIOR TO COMMENCING WORK.

PATIO PLAN & DETAILS

SCALE As indicated

A1.1