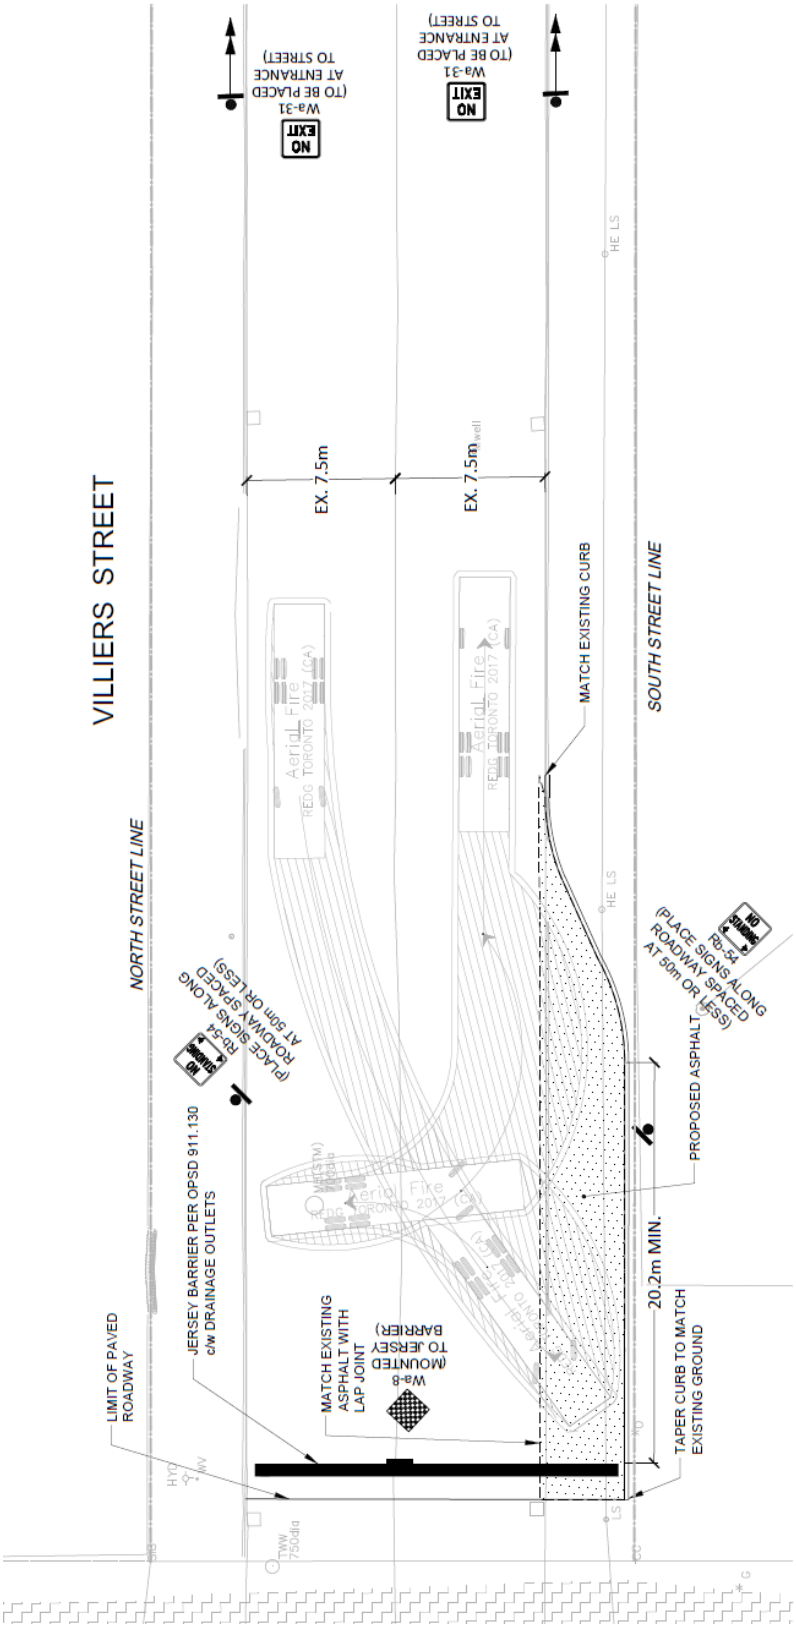Attachment 8: Villiers Street, East of Don Roadway - Interim Cul-de-Sac Design