BEECROFT ROAD TRANSFORM 1

Aerial View

OCTOBER 10, 2017

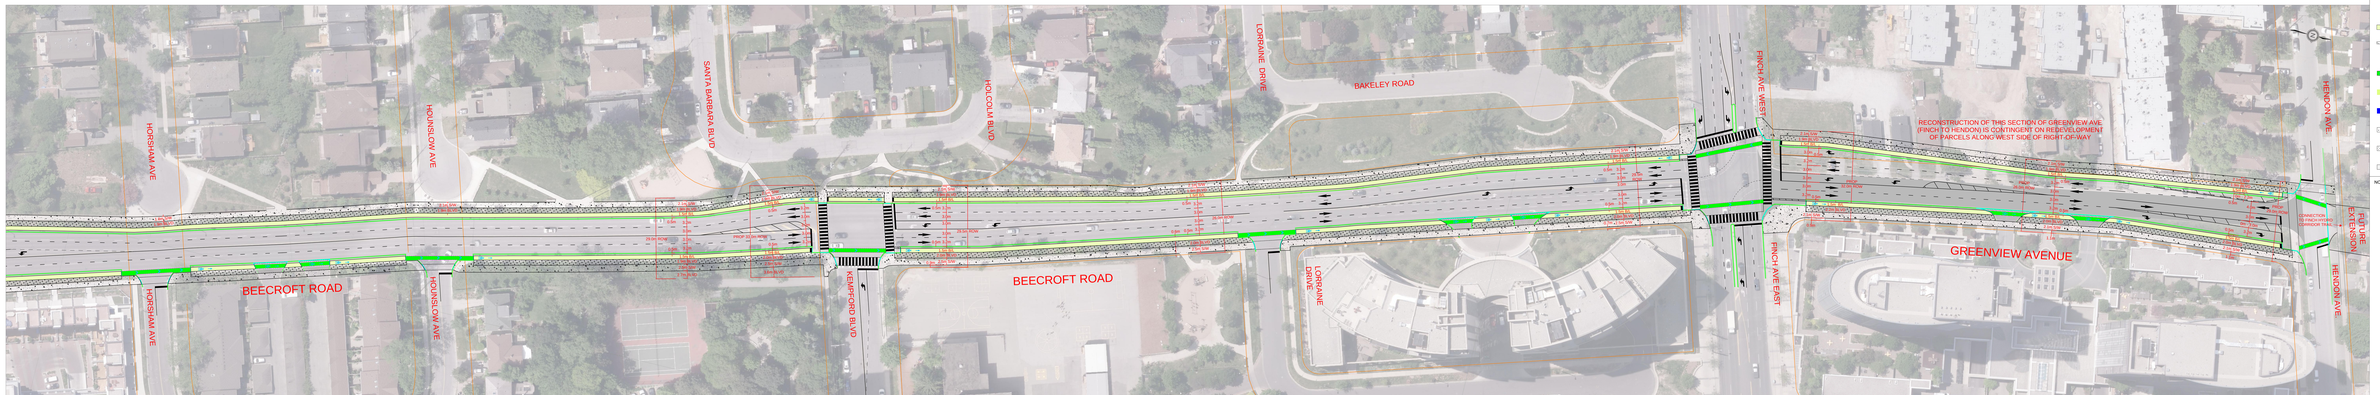

LEGEND

- BICYCLE LANE
- BUFFER
- PRECAST CURB AND BOLLARD
- CHEVRON TREATMENT AT INTERSECTIONS
- ON STREET PARKING (OFF-PEAK)
- ON STREET PARKING (ALL DAY)
- CONCRETE SIDEWALK
- GRASS BOULEVARD
- ASPHALT DRIVEWAY

NOTE: COLOURS ARE USED FOR ILLUSTRATION PURPOSES

PREFERRED ALTERNATIVE

wsp

TITLE: RE-IMAGINING YONGE STREET ENVIRONMENTAL ASSESSMENT

SCALE: 1:500

File: C:\ENVIRONMENT\RD\1 Yonge Street\147 CD\1 Consulting\Plan\Beecroft Wide\1 to 500 Transform 1.dwg , Layout: Beecroft 1 , Saved by Kowalski , Date: Oct 06, 2017 - 12:27pm , Plotted by: Thanasoulis