DORIS AVENUE TRANSFORM 1

Aerial View

OCTOBER 10, 2017

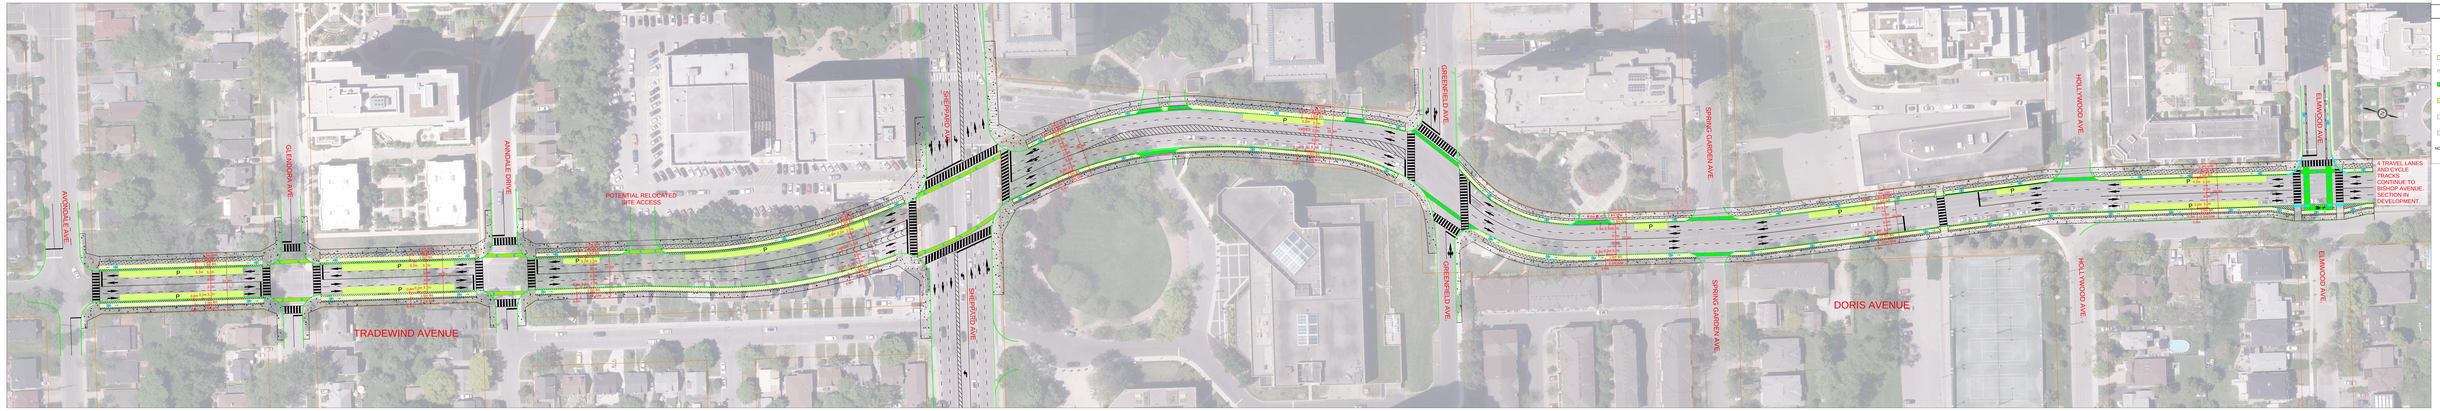

LEGEND

- BICYCLE LANE
- BUFFER
- CHEVRON TREATMENT AT INTERSECTIONS
- ON-STREET PARKING (OFF-PEAK)
- CONCRETE SIDEWALK
- GRASS BOULEVARD

NOTE: COLOURS ARE USED FOR ILLUSTRATION PURPOSES

PREFERRED ALTERNATIVE

wsp

DR. MANOHAR YONAS STREET
ENVIRONMENTAL ASSESSMENT

1:500

file: \\CA0042001\CAD_Copy\Active\1201\1243\Highway\Plans\ Date: 10/10/2017 Time: 12:00 AM Layout: Layout1 User: ALI ALAVI