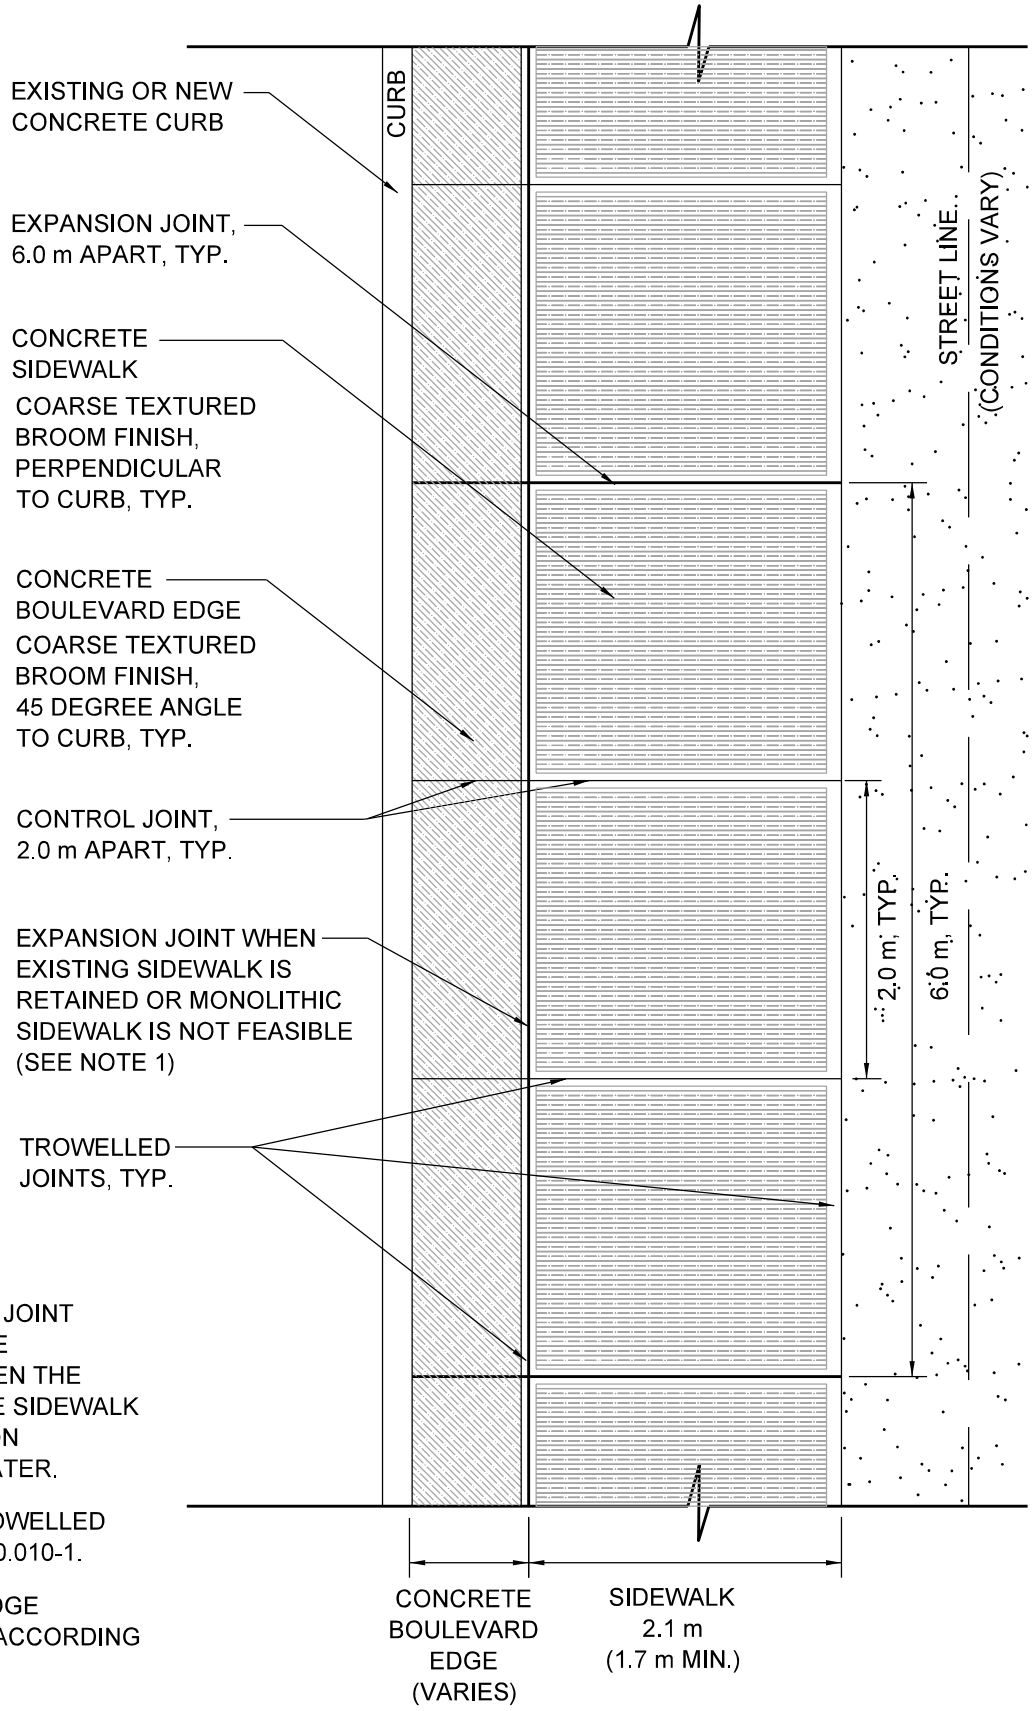

NOTE:

1. LONGITUDINAL EXPANSION JOINT IS REQUIRED BETWEEN THE SIDEWALK AND APRON WHEN THE DIFFERENCE BETWEEN THE SIDEWALK CROSSFALL AND THE APRON CROSSFALL IS 2% OR GREATER.
2. EXPANSION JOINT AND TROWELLED JOINT ACCORDING TO T-310.010-1.
3. CONCRETE BOULEVARD EDGE THICKNESS AND BEDDING ACCORDING TO T-310.010-2.

All dimensions are in millimetres unless otherwise shown.

TORONTO	ENGINEERING & CONSTRUCTION SERVICES STANDARD DRAWING	REV 0	APR 2015
	CONCRETE BOULEVARD EDGE	**T-310.010-9**	
		NTS	SHEET 1