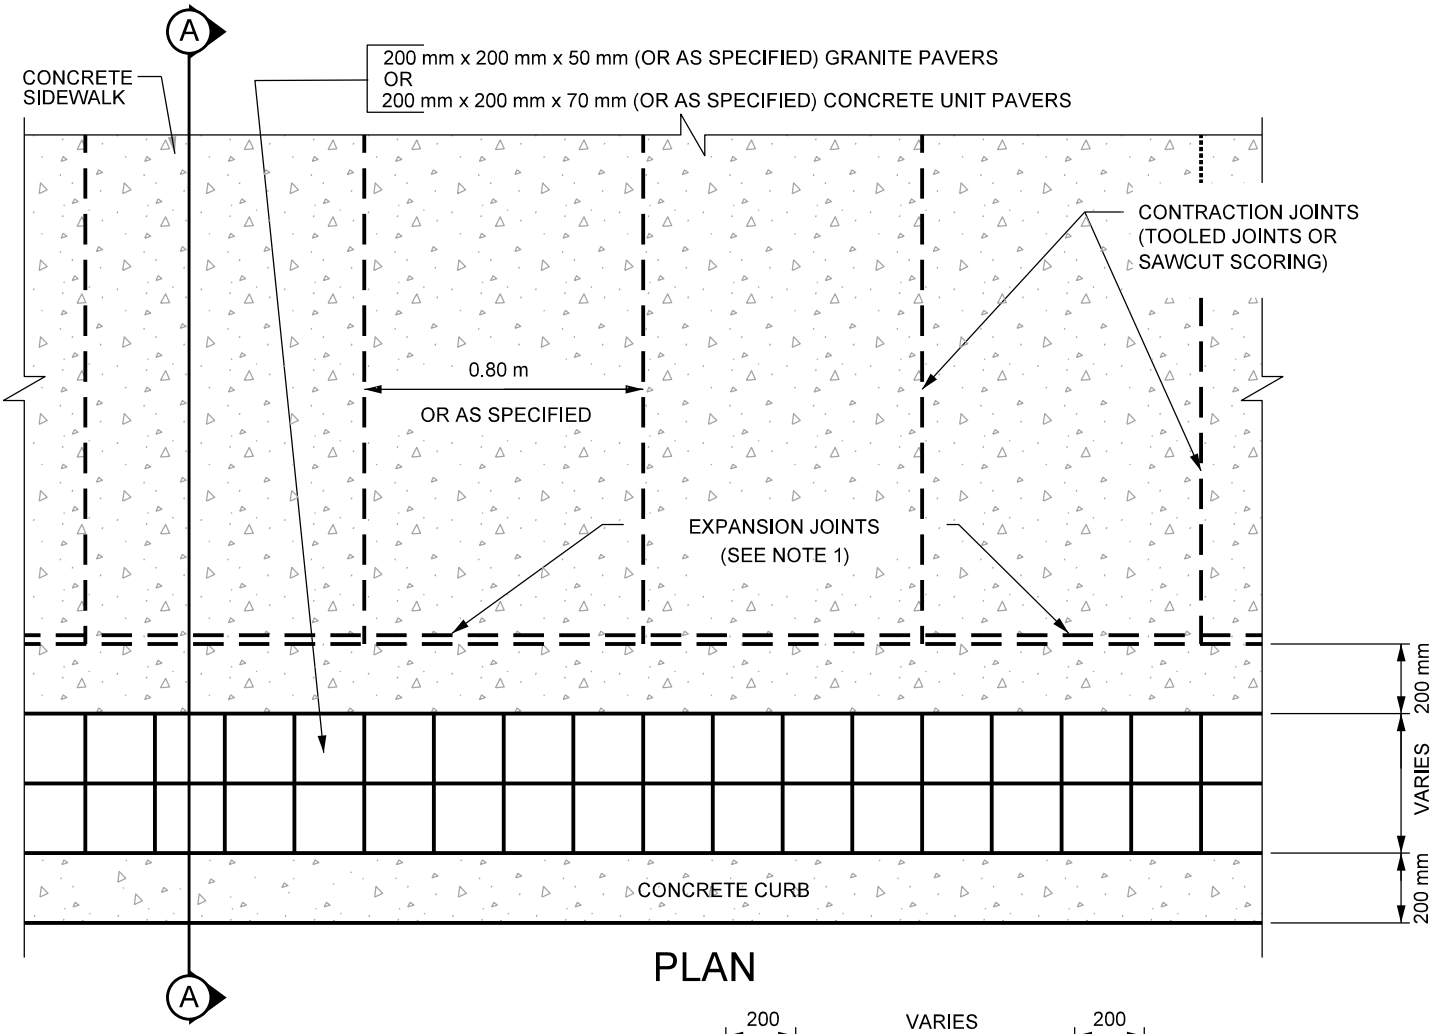

PLAN

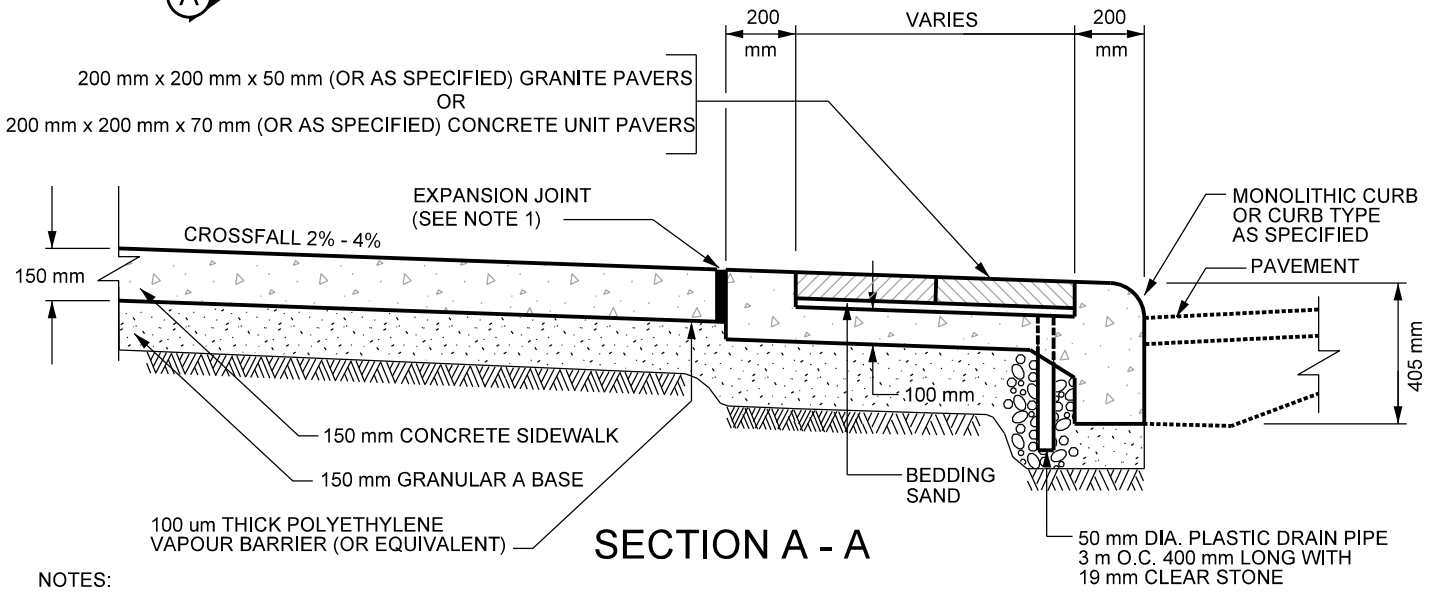

SECTION A - A

NOTES:

1. WHEN SIDEWALK WIDTH IS LESS THAN 2.0 m REPLACE EXPANSION JOINT WITH TOOLED JOINT AND PLACE CURB, BASE AND WALK MONOLITHICALLY.

2. LAYOUT PATTERN, COLOUR, PAVER SIZE AND CURB TYPE AS SPECIFIED.

All dimensions are in millimetres unless otherwise shown.

TORONTO	ENGINEERING & CONSTRUCTION SERVICES STANDARD DRAWING	REV 3	APR 2015
	SIDEWALK PAVED WITH UNIT PAVER BAND AT CURB	**T-310.020-2**	
		NTS	SHEET 1