HORSHAM AVENUE / NORTHTOWN WAY TO HENDON AVENUE / BISHOP AVENUE

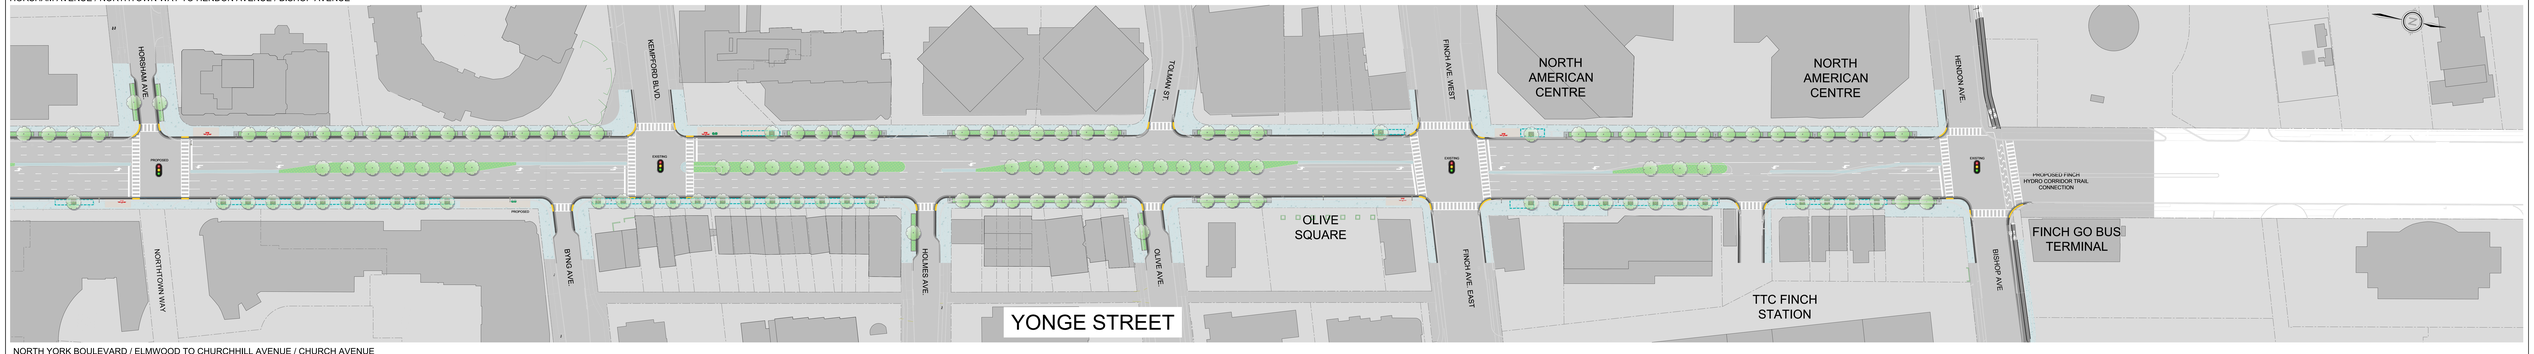

NORTH YORK BOULEVARD / ELMWOOD TO CHURCHHILL AVENUE / CHURCH AVENUE

FLORENCE AVENUE / AVONDALE AVENUE TO HOLLYWOOD AVENUE

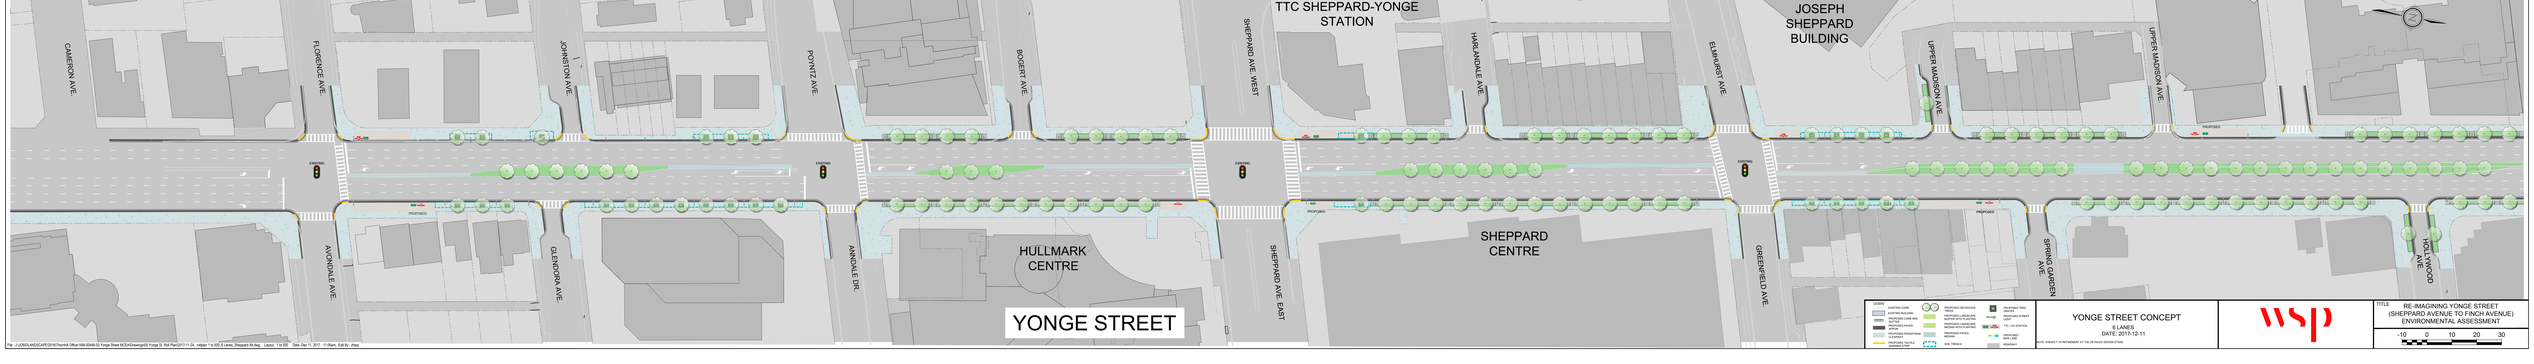

LEGEND

EXISTING CURB
EXISTING BUILDING
PROTECTED CURB AND BOULEVARD
PROTECTED PLANTING AREA
PROPOSED PROJECTING BUILDING
PROPOSED PAVEMENT MARKINGS & STOP BAR
PROPOSED DECIDUOUS TREES
PROPOSED LANDSCAPE PLANTING AREA WITH DECIDUOUS TREES
PROPOSED PLANTING BEDS
REAL TRENCH
PROPOSED TREE PITCH
PROPOSED STREET FURNITURE
PED. LED SIGNALS
PROPOSED BIKE LANE
ROADWAY

YONGE STREET CONCEPT
8 LANES
DATE: 2017-12-11

NOTE: SUBJECT TO REFINEMENT AT THE DETAILED DESIGN STAGE

wsp

TITLE: RE-IMAGINING YONGE STREET (SHEPPARD AVENUE TO FINCH AVENUE) ENVIRONMENTAL ASSESSMENT

-10 0 10 20 30

File: J:\JOBS\LAND\CAPE\2016\Thornhill Offset\084-DA\40-02\working\05 Yonge St. Roll Plan\2017-11-24_ roll plan 1 to 500_8 Lanes_Sheppard AA.dwg Layout: 1 to 500 Date: Dec 11, 2017 - 11:09am, Edit By: zhang